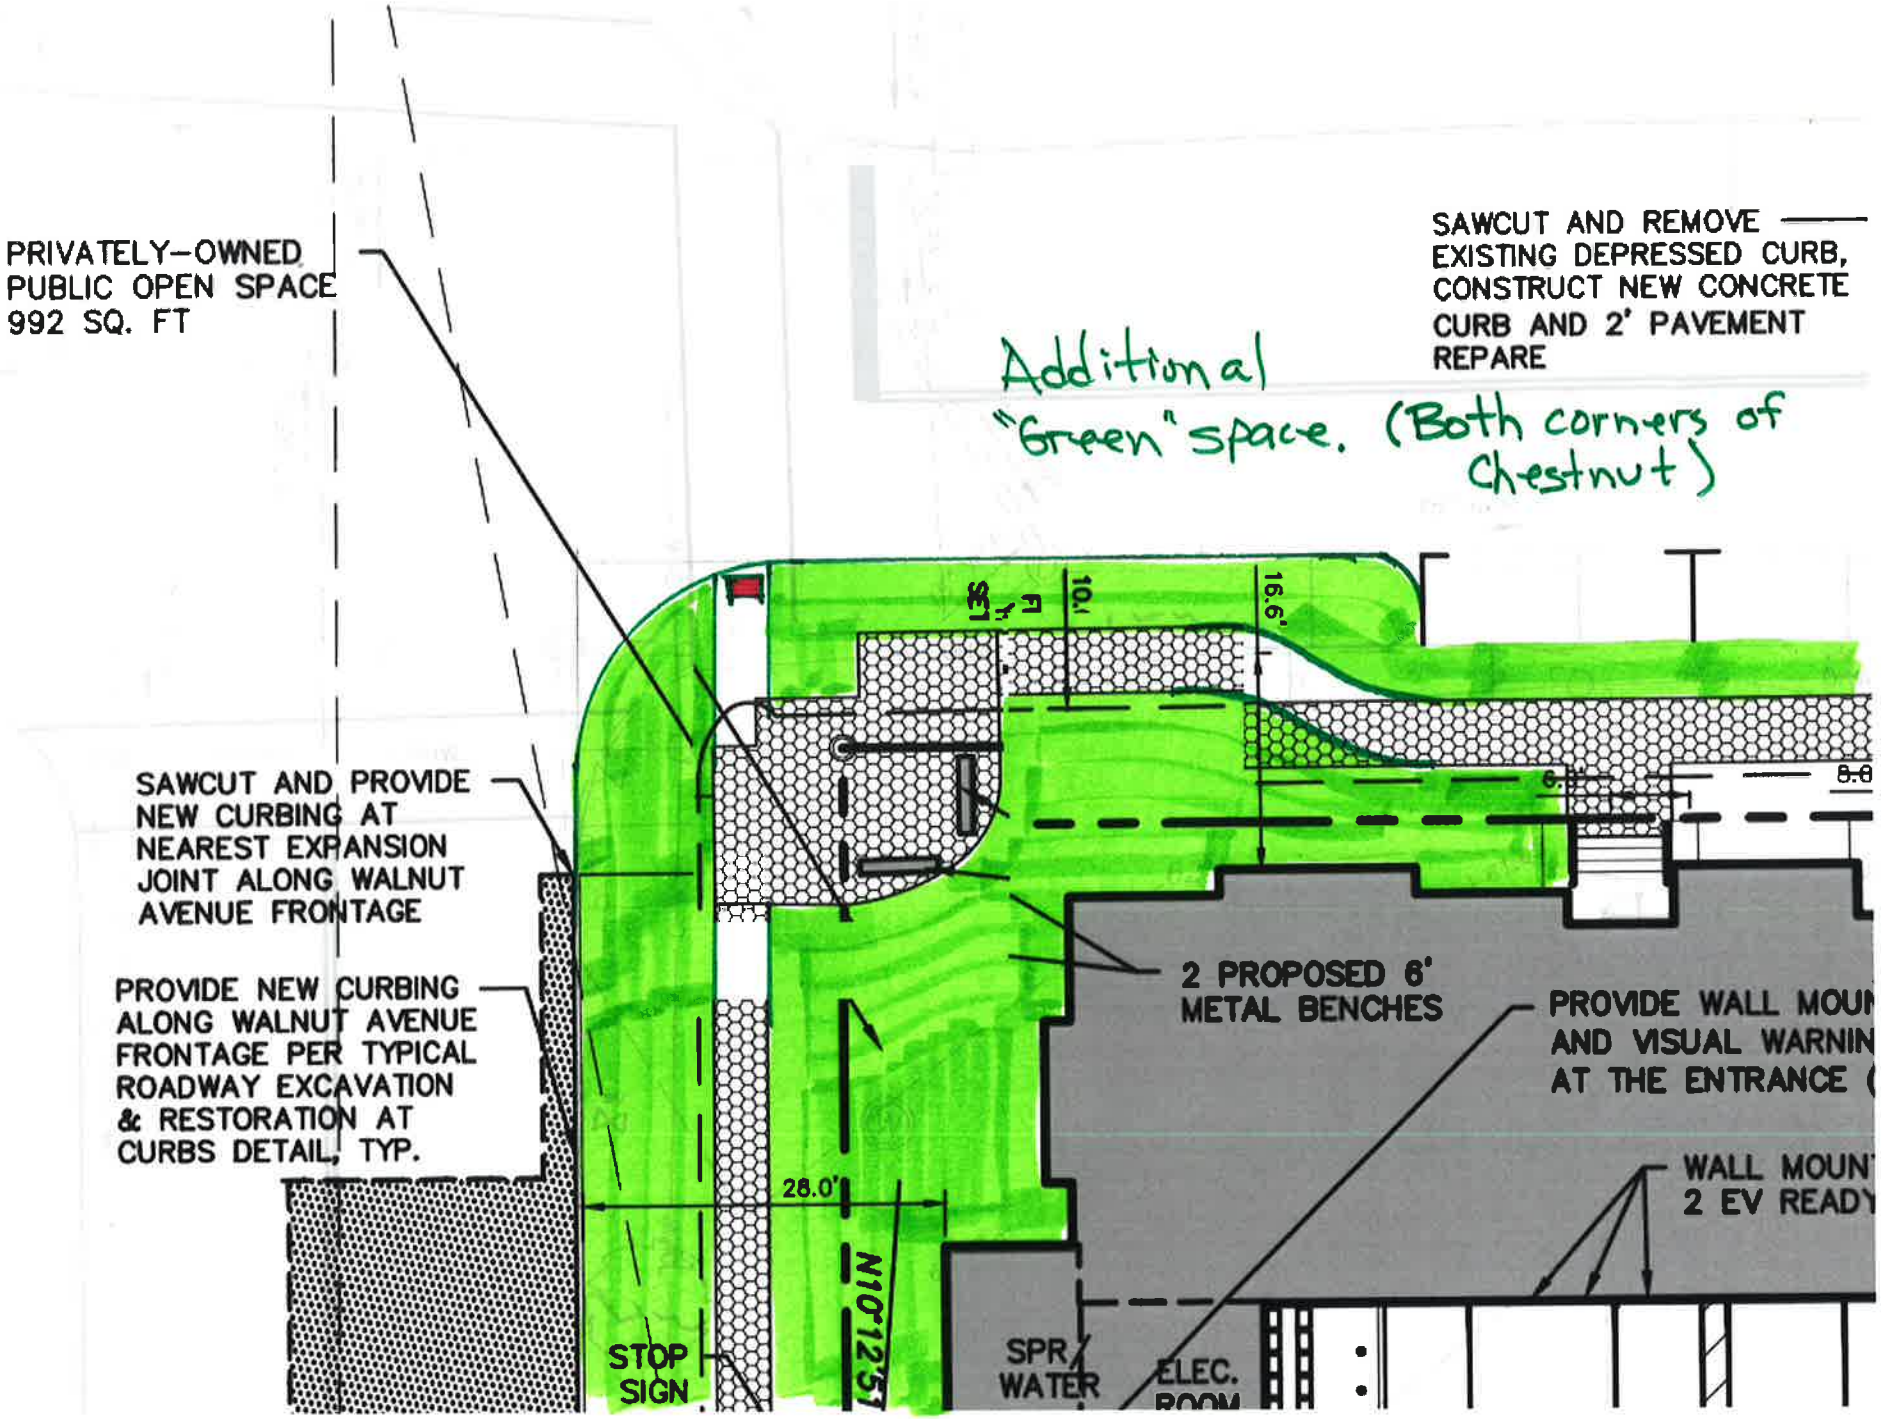
PRIVATELY-OWNED PUBLIC OPEN SPACE 992 SQ. FT
SAWCUT AND REMOVE EXISTING DEPRESSED CURB, CONSTRUCT NEW CONCRETE CURB AND 2' PAVEMENT REPARE
Additional "Green" space. (Both corners of Chestnut)
SAWCUT AND PROVIDE NEW CURBING AT NEAREST EXPANSION JOINT ALONG WALNUT AVENUE FRONTAGE
PROVIDE NEW CURBING ALONG WALNUT AVENUE FRONTAGE PER TYPICAL ROADWAY EXCAVATION & RESTORATION AT CURBS DETAIL, TYP.
2 PROPOSED 6' METAL BENCHES
PROVIDE WALL MOUN
AND VISUAL WARNIN
AT THE ENTRANCE (
WALL MOUN
2 EV READY
16.6'
28.0'
N10°12'51
STOP SIGN
SPR/
WATER
ELEC.