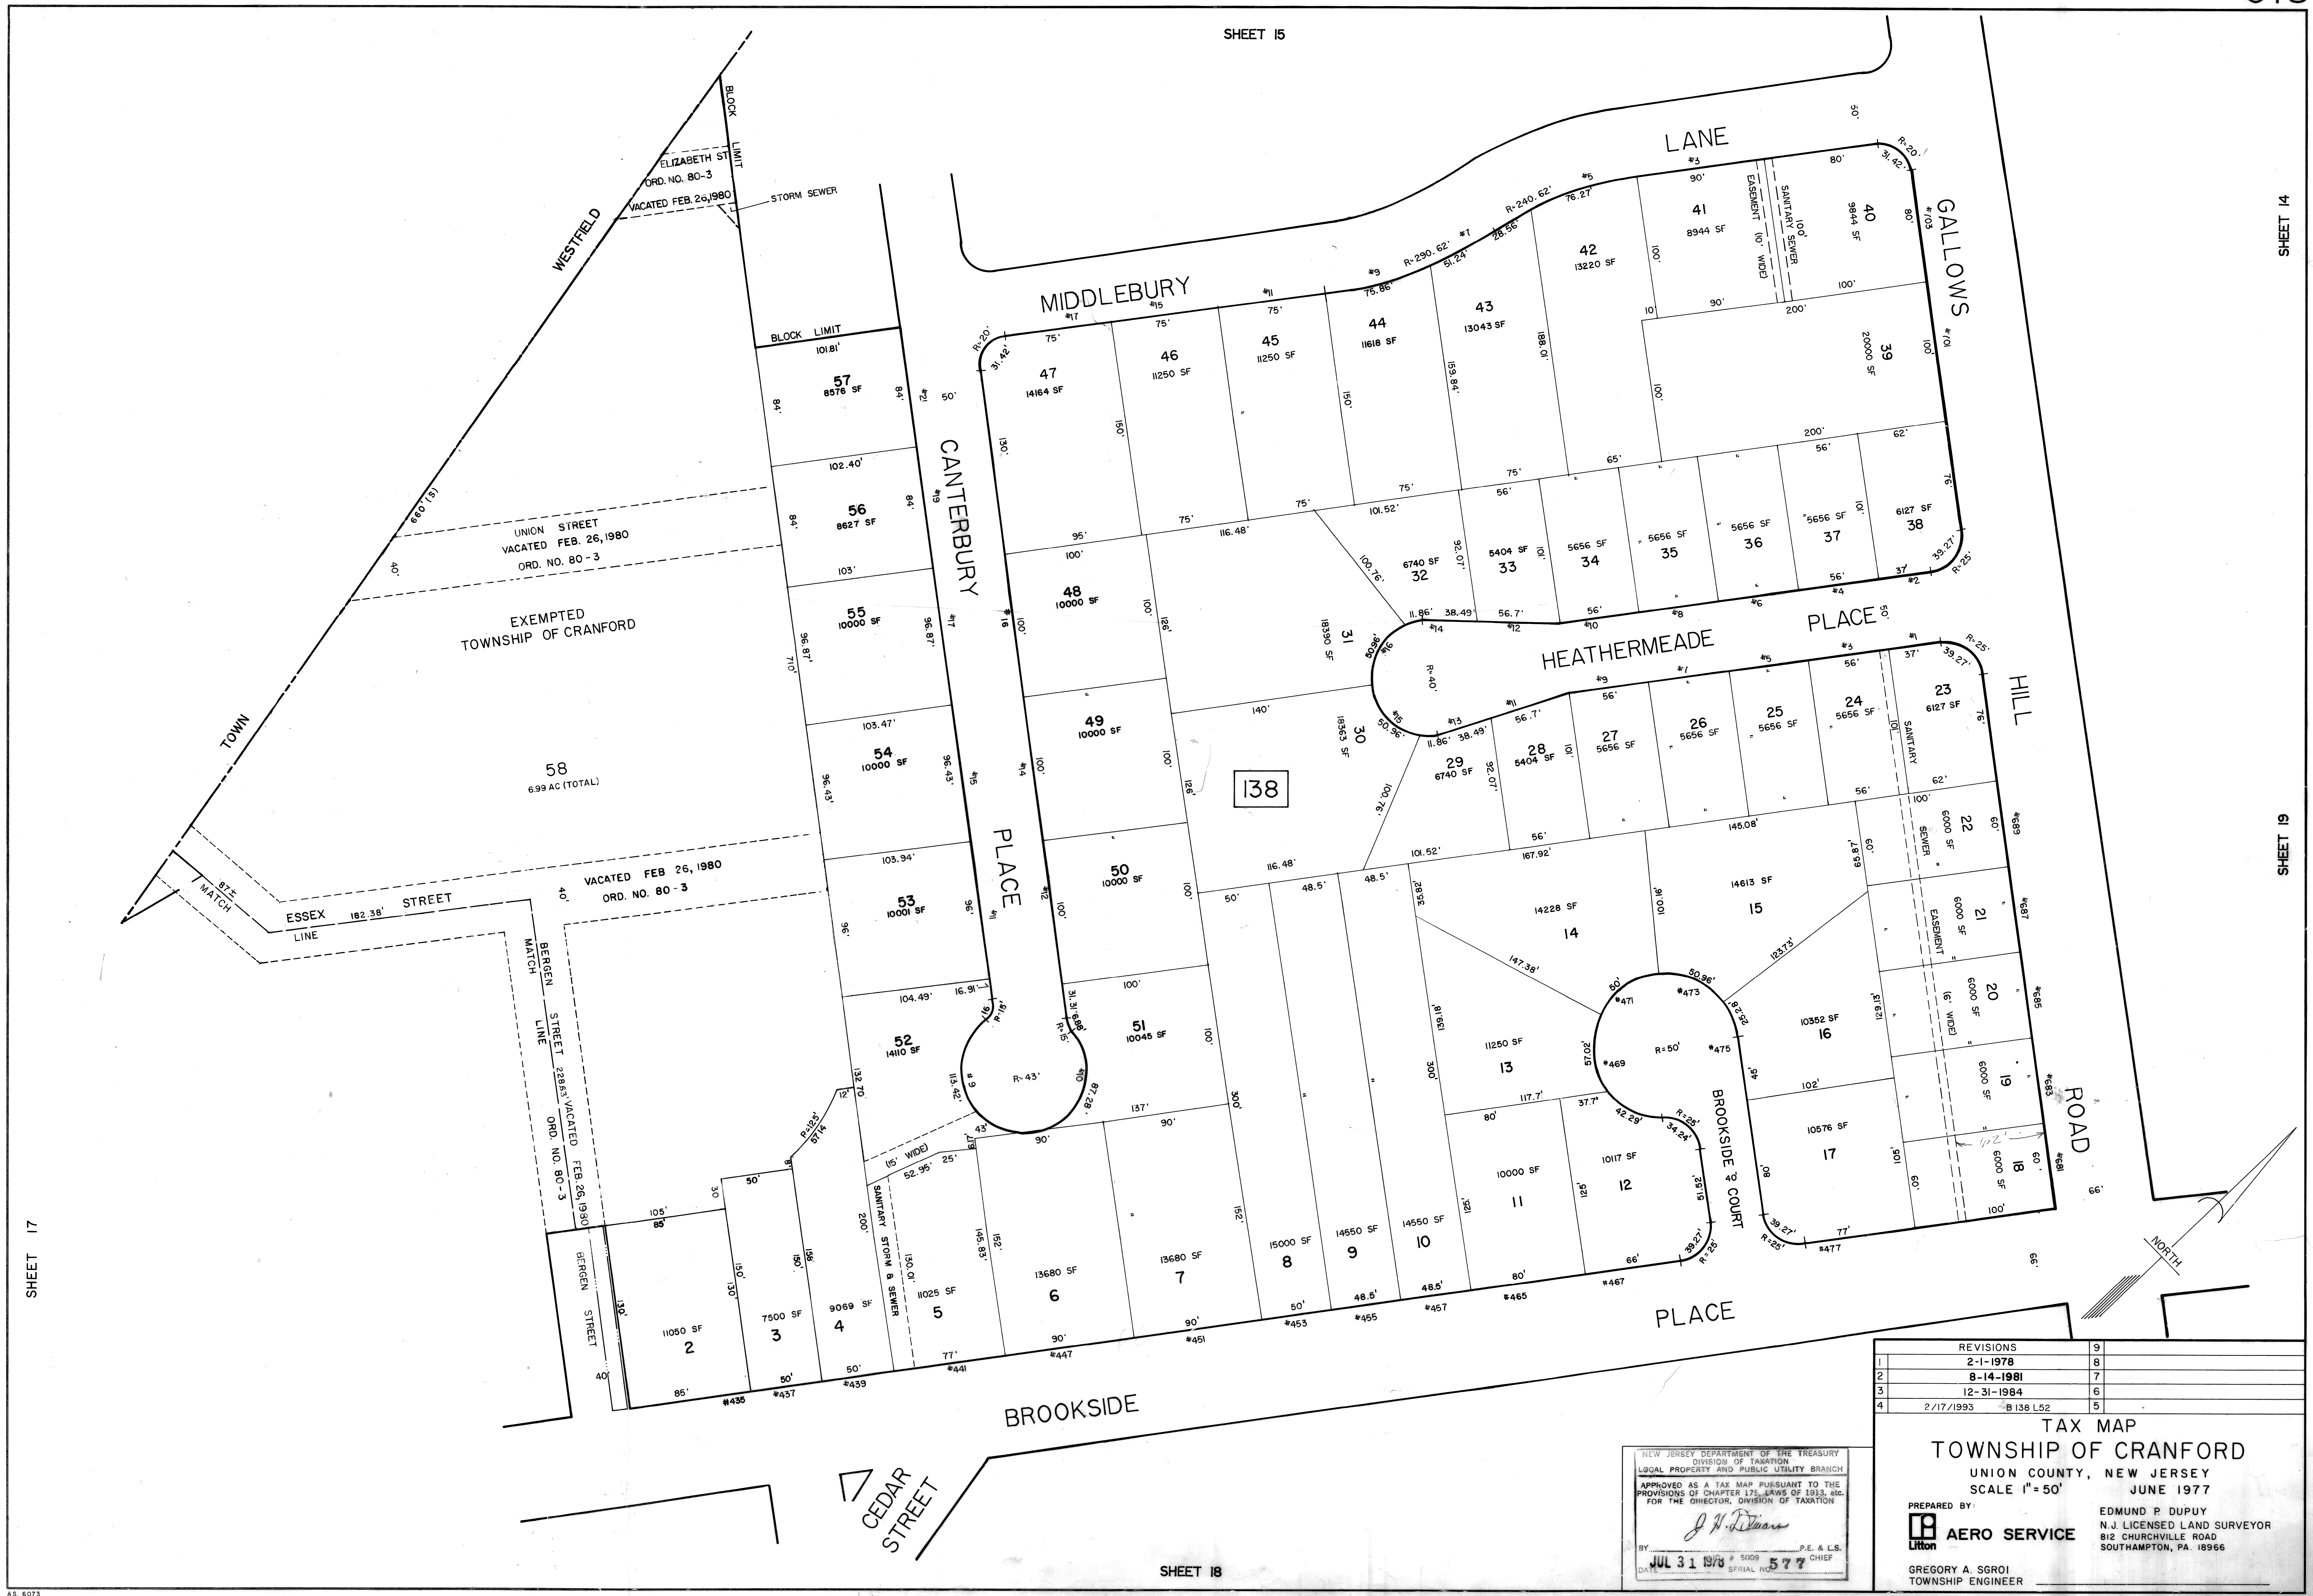

REVISIONS		9	
1	2-1-1978	8	
2	8-14-1981	7	
3	12-31-1984	6	
4	2/17/1993 B 138 L52	5	

TAX MAP
TOWNSHIP OF CRANFORD

UNION COUNTY, NEW JERSEY
SCALE 1" = 50' JUNE 1977

PREPARED BY:
Litton AERO SERVICE

EDMUND P. DUPUY
N.J. LICENSED LAND SURVEYOR
812 CHURCHVILLE ROAD
SOUTHAMPTON, PA. 18966

GREGORY A. SGROI
TOWNSHIP ENGINEER

NEW JERSEY DEPARTMENT OF THE TREASURY
DIVISION OF TAXATION
LOCAL PROPERTY AND PUBLIC UTILITY BRANCH
APPROVED AS A TAX MAP PURSUANT TO THE PROVISIONS OF CHAPTER 175, LAWS OF 1913, etc.
FOR THE DIRECTOR, DIVISION OF TAXATION
BY J. H. DiMaro P.E. & L.S. CHIEF
DATE JUL 31 1978 # 5009 SERIAL NO. 577

AS. 6073