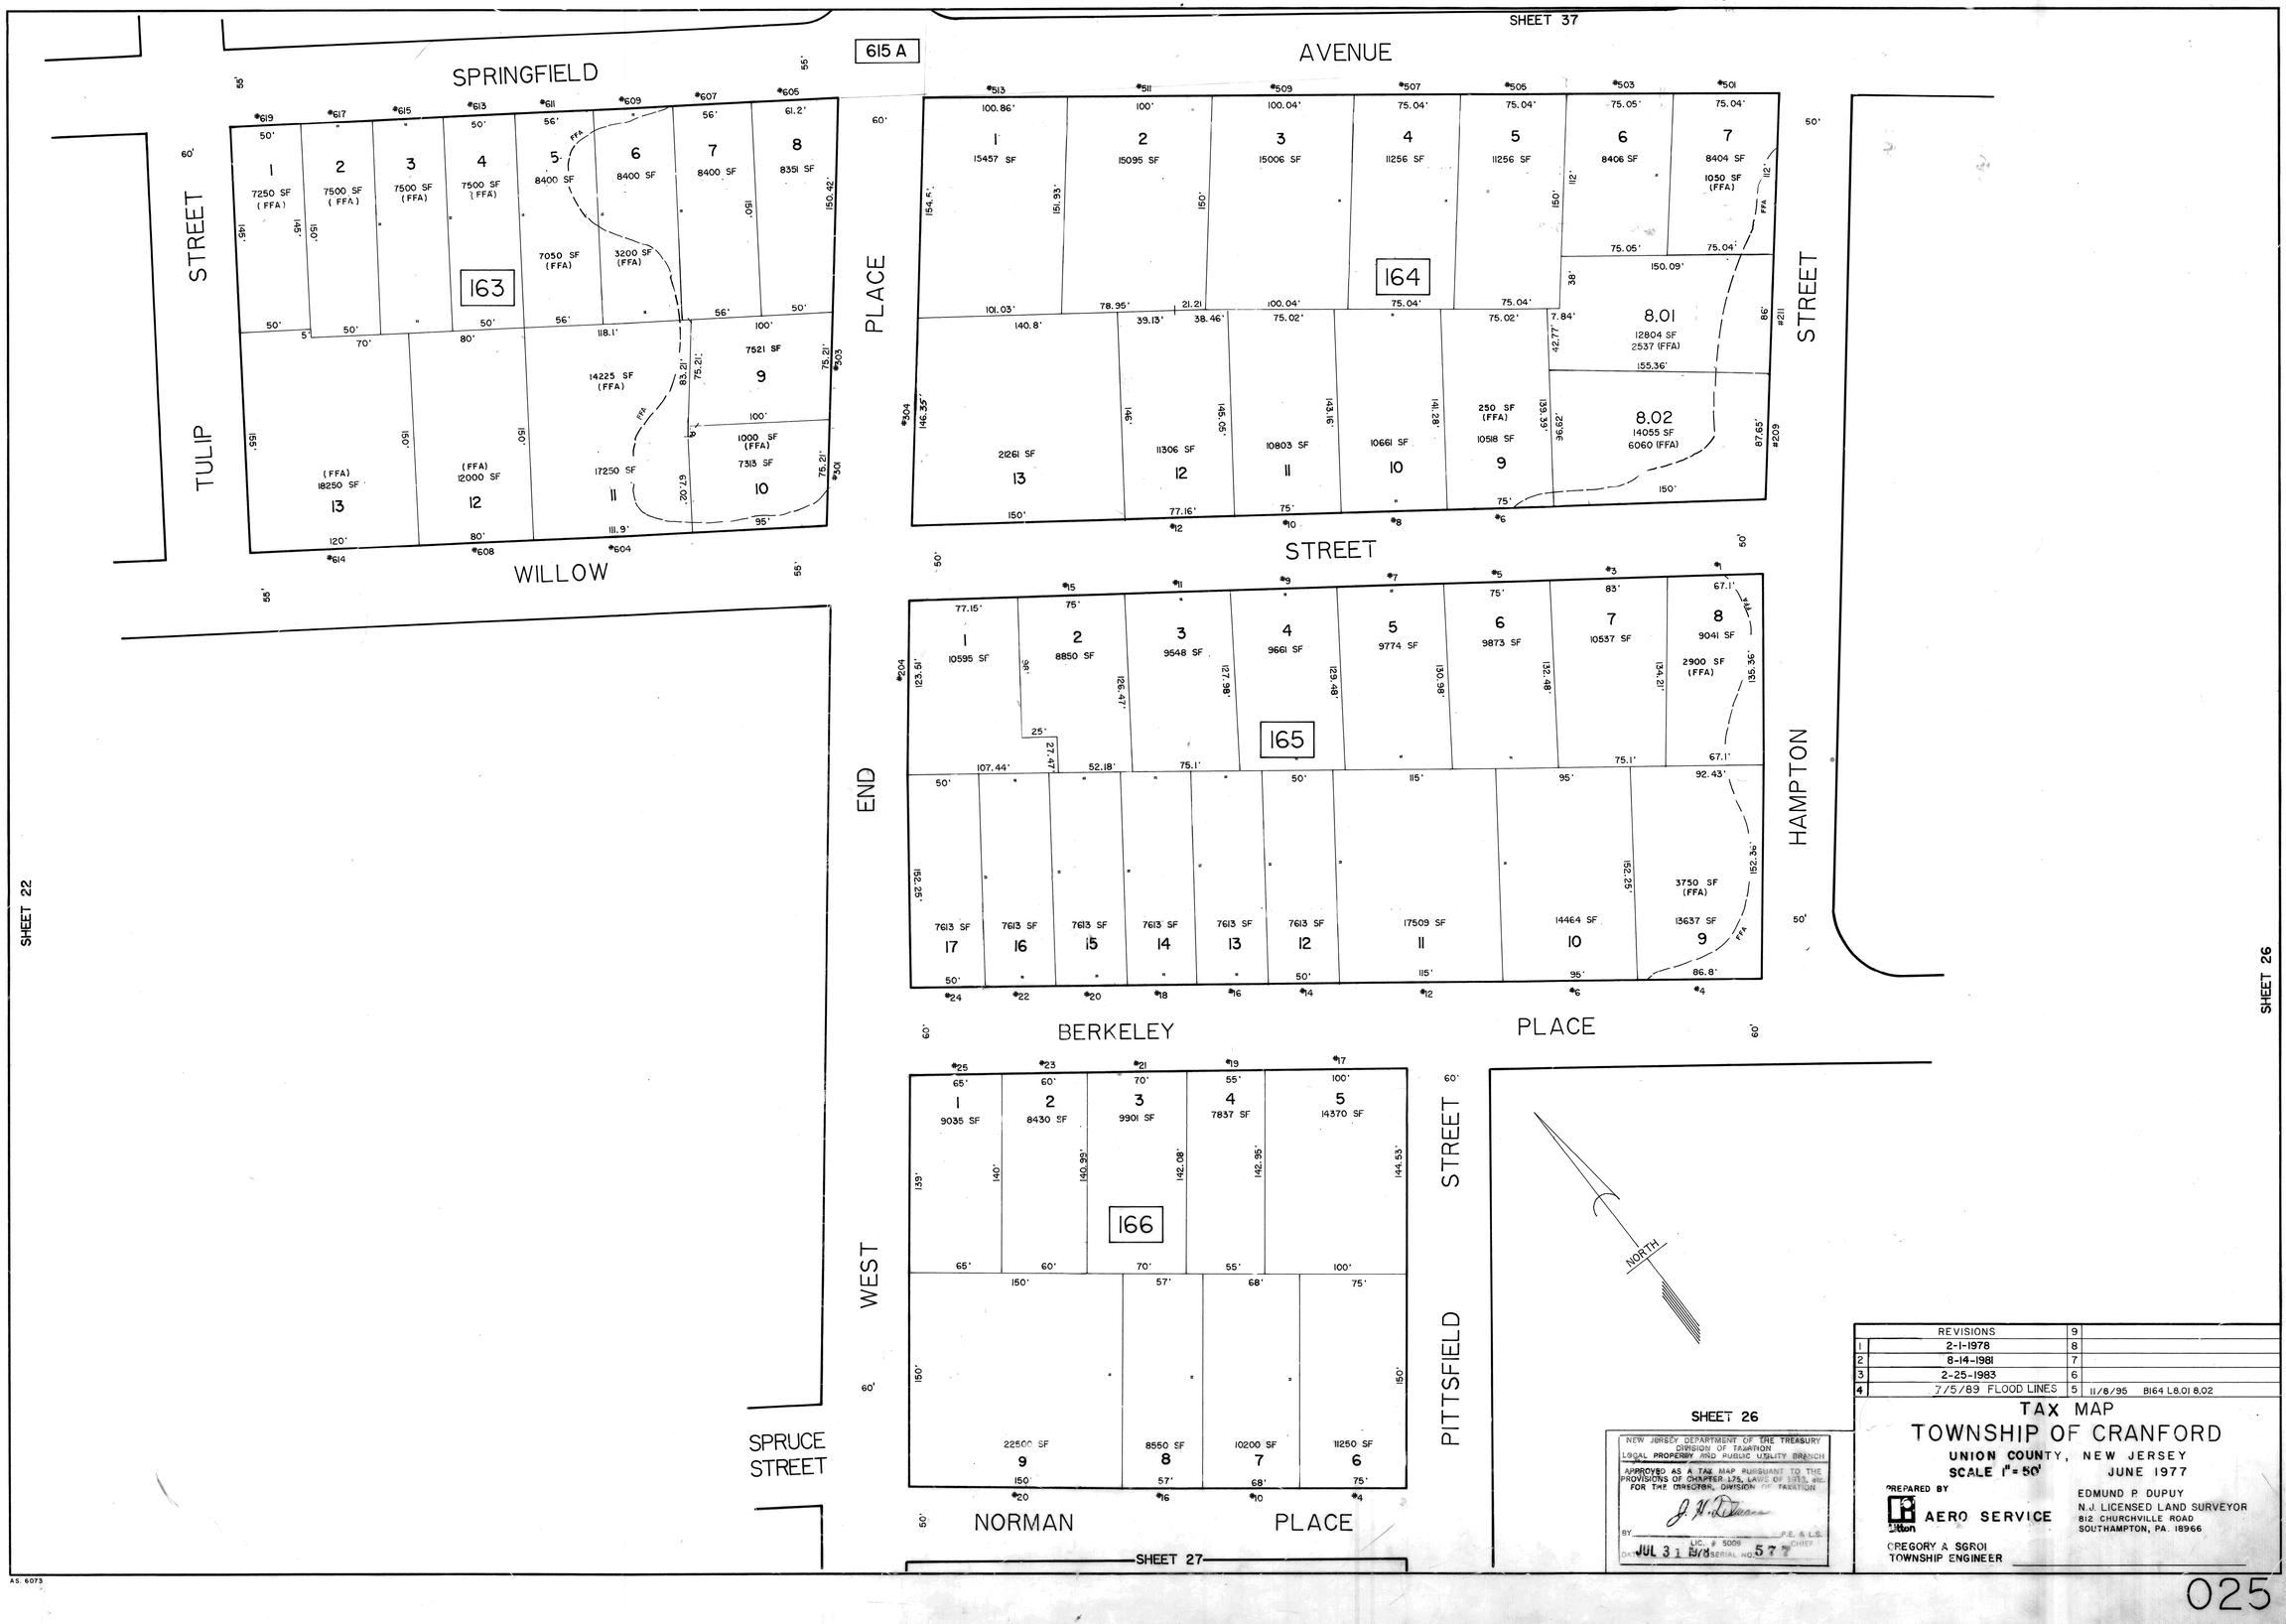


SHEET 26

NEW JERSEY DEPARTMENT OF THE TREASURY
DIVISION OF TAXATION
LOCAL PROPERTY AND PUBLIC UTILITY BRANCH

APPROVED AS A TAX MAP PURSUANT TO THE PROVISIONS OF CHAPTER 175, LAWS OF 1973, etc. FOR THE DIRECTOR, DIVISION OF TAXATION

BY _____ P.E. & L.S. CHIEF
LIC. # 5009

DATE JUL 31 1978 SERIAL NO. 577

REVISIONS		9	
1	2-1-1978	8	
2	8-14-1981	7	
3	2-25-1983	6	
4	7/5/89 FLOOD LINES	5	11/8/95 B164 L8.01 8.02

TAX MAP
TOWNSHIP OF CRANFORD
UNION COUNTY, NEW JERSEY
SCALE 1" = 50' JUNE 1977

PREPARED BY
AERO SERVICE
EDMUND P DUPUY
N.J. LICENSED LAND SURVEYOR
812 CHURCHVILLE ROAD
SOUTHAMPTON, PA. 18966

GREGORY A SGROI
TOWNSHIP ENGINEER