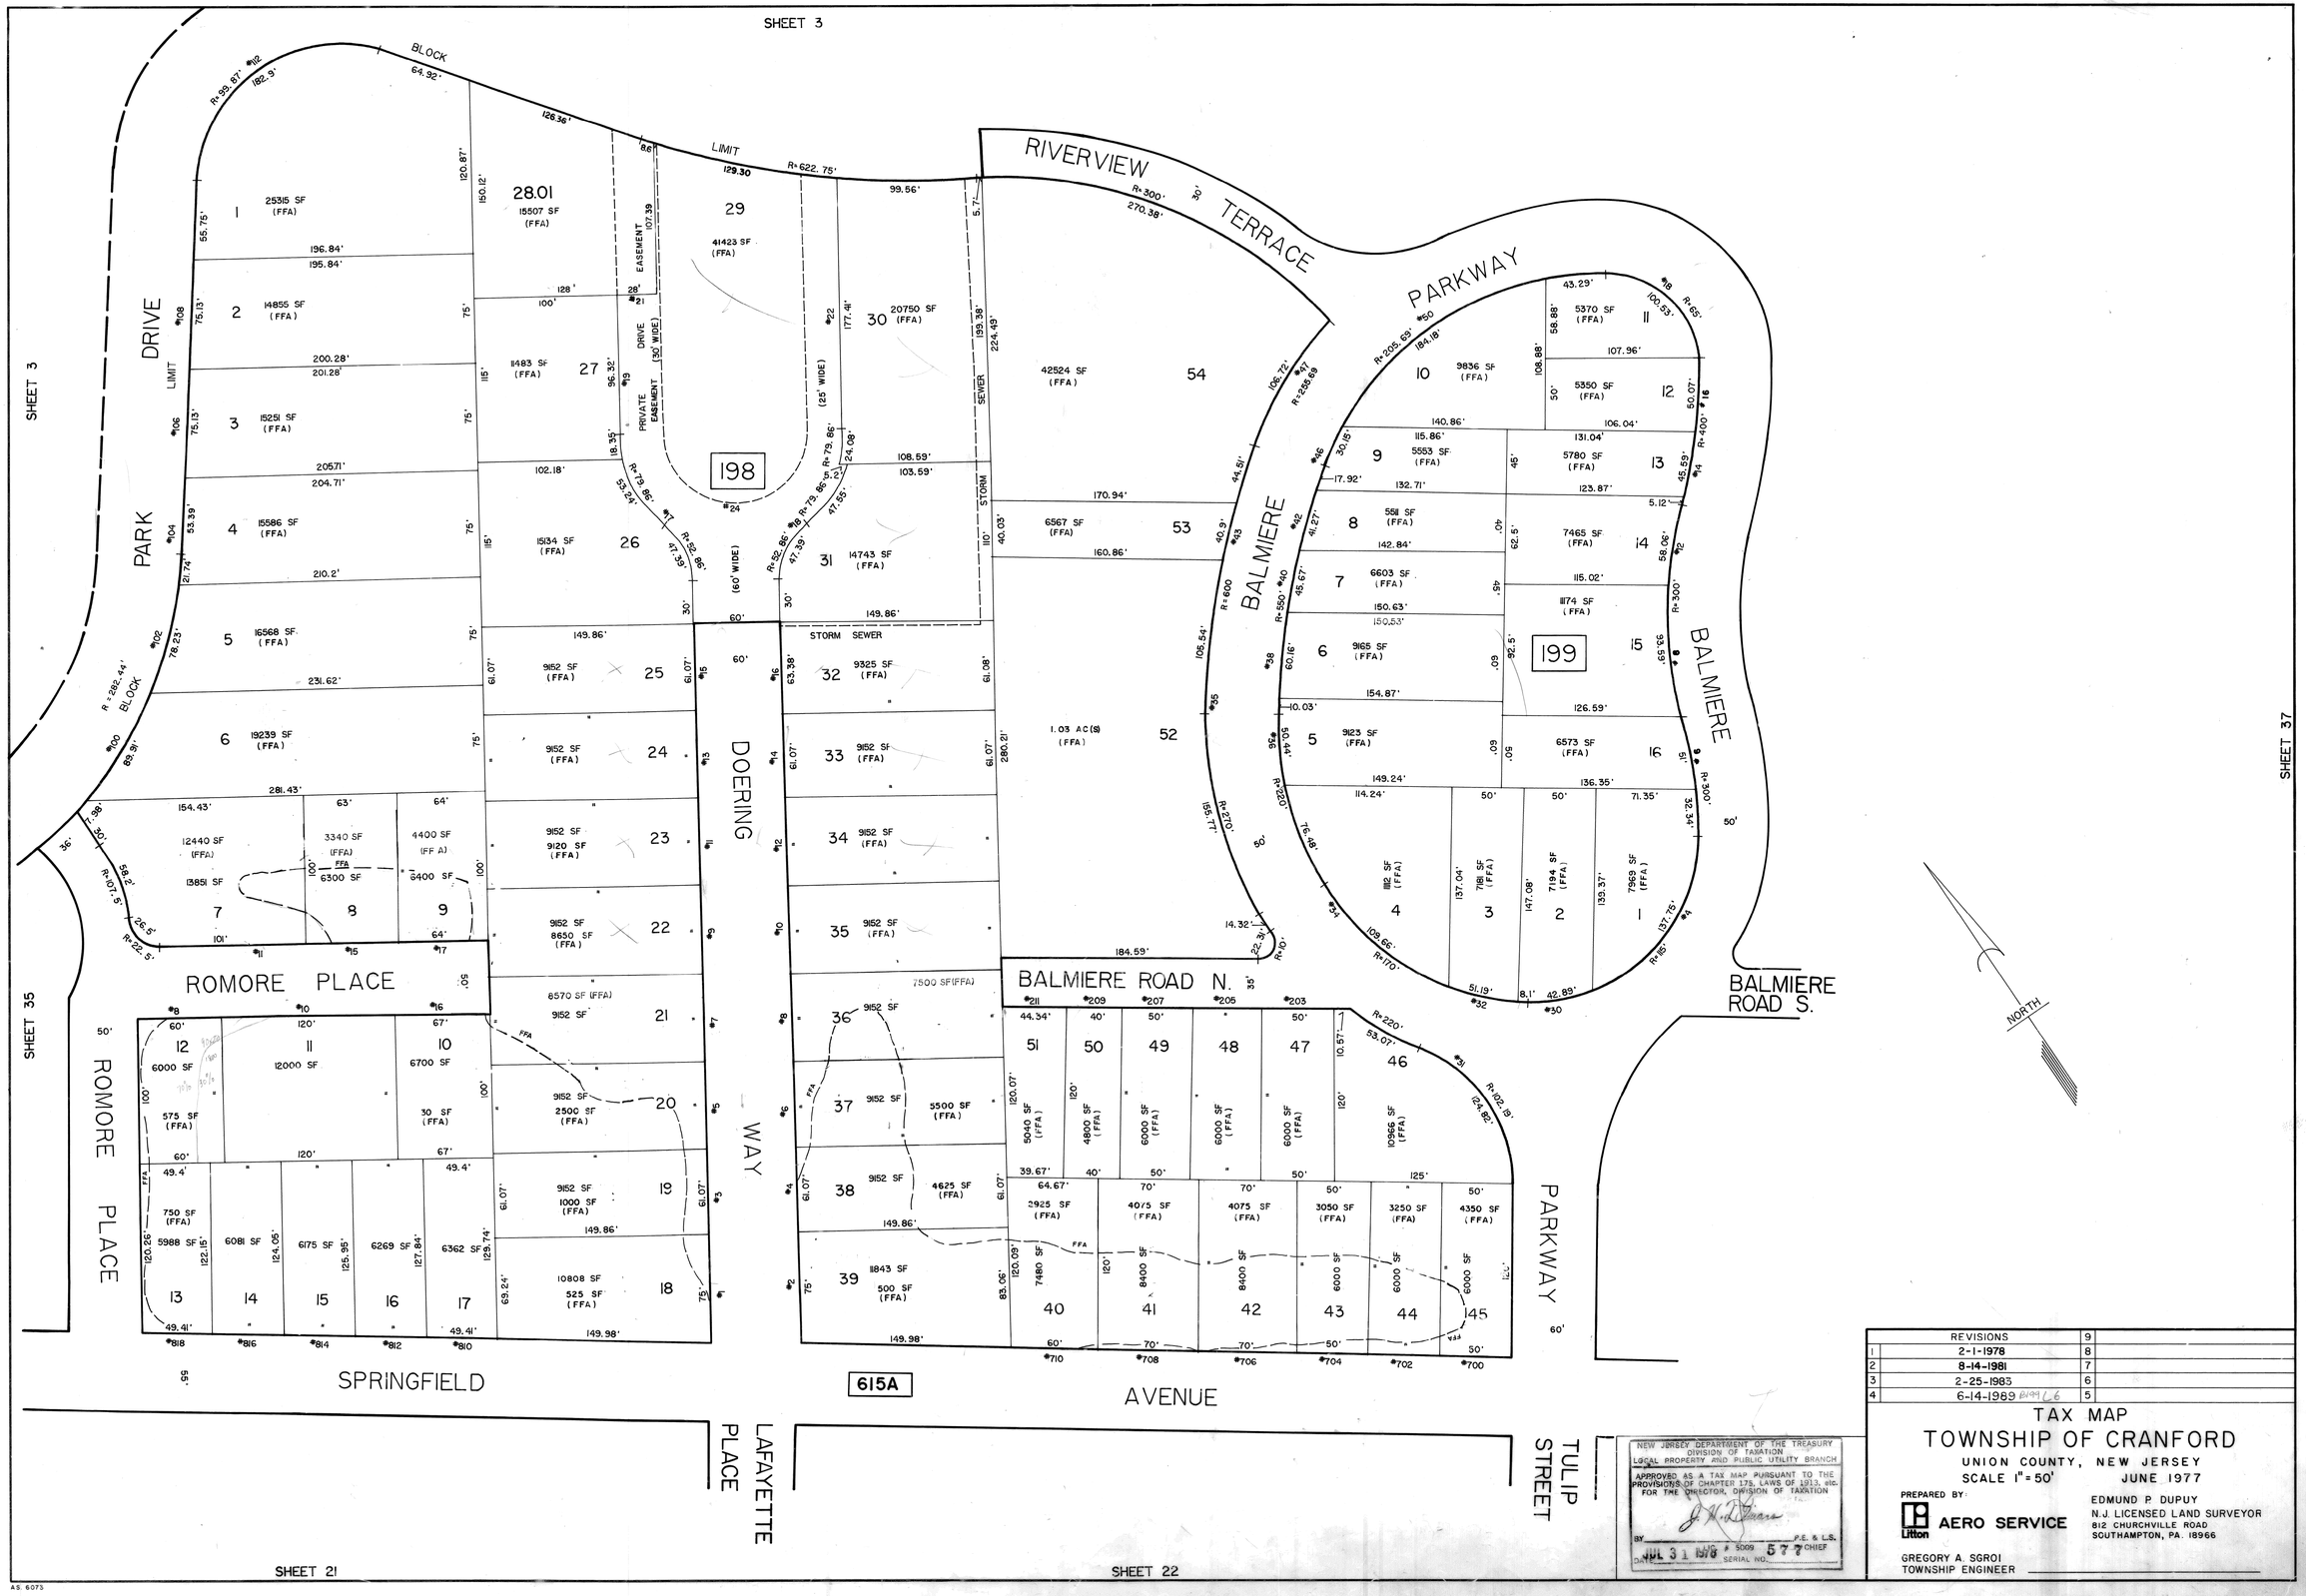
SHEET 3
SHEET 35
SHEET 37
SHEET 21
SHEET 22
PARK DRIVE
RIVERVIEW TERRACE
BALMIERE PARKWAY
BALMIERE ROAD N.
BALMIERE ROAD S.
ROMORE PLACE
DOERING WAY
SPRINGFIELD AVENUE
LAFAYETTE PLACE
TULIP STREET
198
199
615A
NORTH
NEW JERSEY DEPARTMENT OF THE TREASURY
DIVISION OF TAXATION
LOCAL PROPERTY AND PUBLIC UTILITY BRANCH
APPROVED AS A TAX MAP PURSUANT TO THE PROVISIONS OF CHAPTER 175, LAWS OF 1913, AND FOR THE DIRECTOR, DIVISION OF TAXATION
JUL 31 1978
SERIAL NO. 577
REVISIONS
1 2-1-1978
2 8-14-1981
3 2-25-1983
4 6-14-1989
TAX MAP
TOWNSHIP OF CRANFORD
UNION COUNTY, NEW JERSEY
SCALE 1" = 50'
JUNE 1977
PREPARED BY
AERO SERVICE
EDMUND P DUPUY
N.J. LICENSED LAND SURVEYOR
812 CHURCHVILLE ROAD
SOUTHAMPTON, PA. 18966
GREGORY A. SGROI
TOWNSHIP ENGINEER