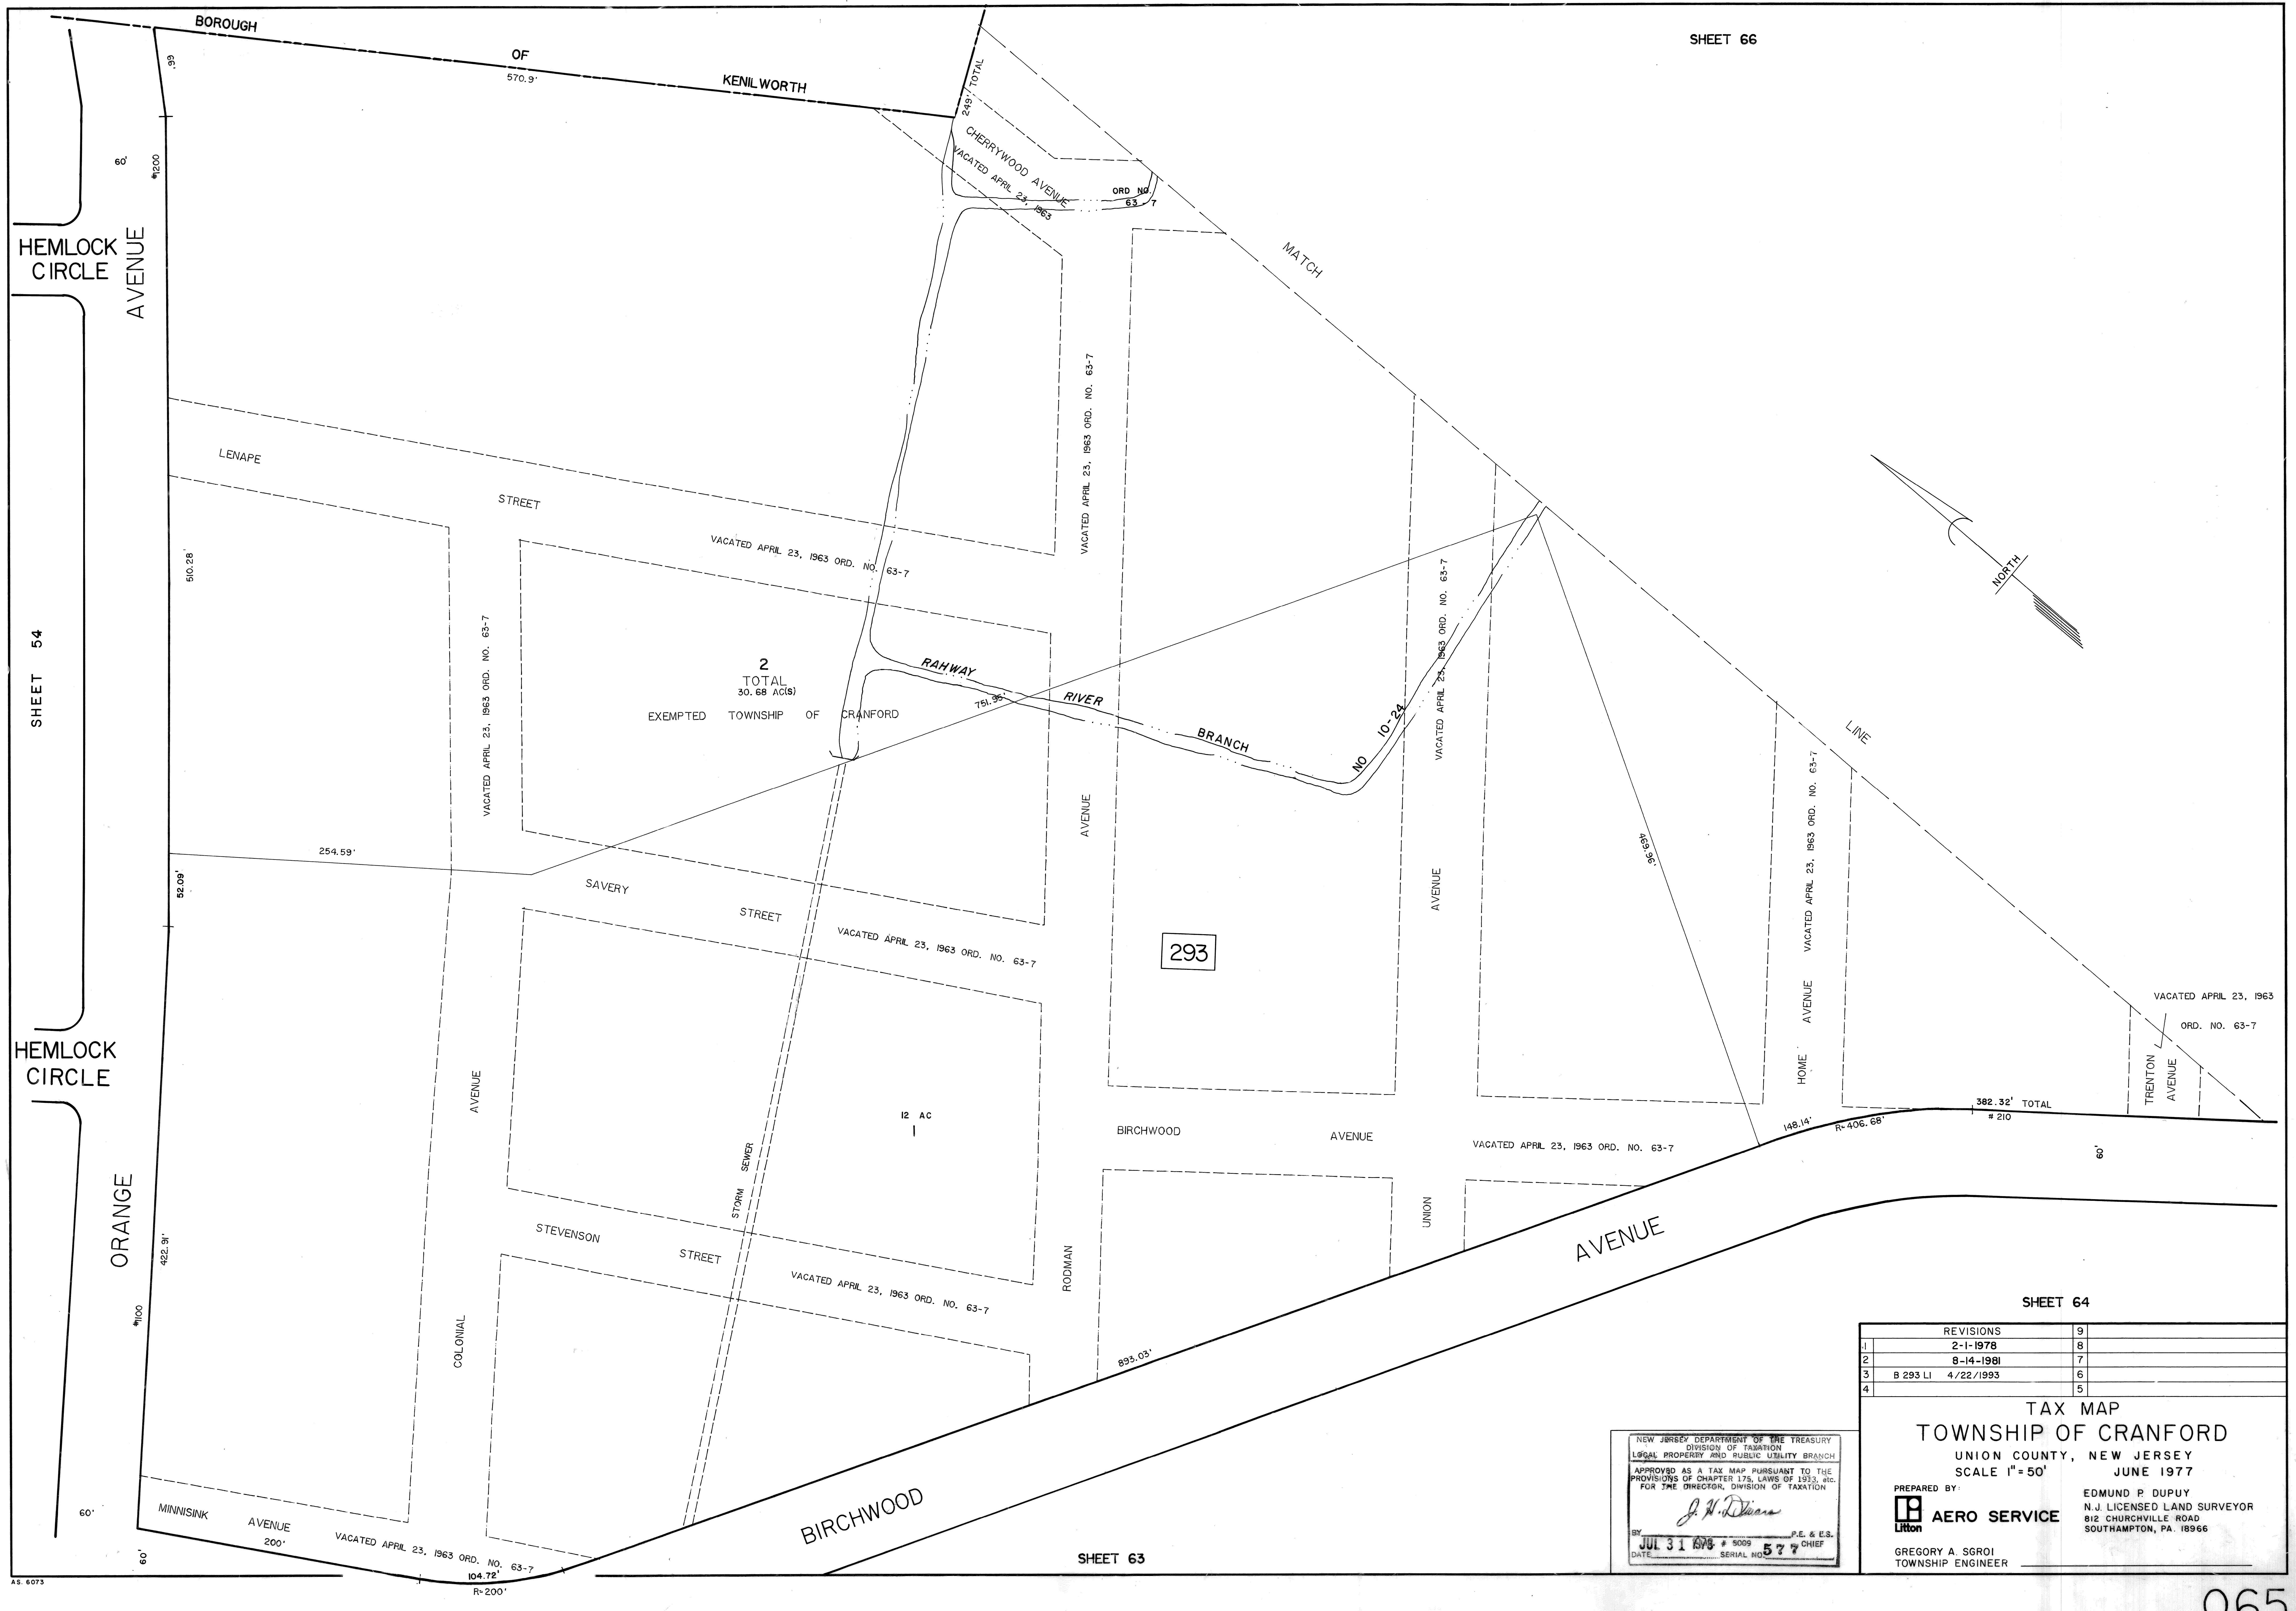
BOROUGH OF KENILWORTH
570.9'
SHEET 66
249' TOTAL
CHERRYWOOD AVENUE VACATED APRIL 23, 1963
ORD. NO. 63-7
MATCH LINE
NORTH
HEMLOCK CIRCLE
HEMLOCK CIRCLE
ORANGE AVENUE
SHEET 54
60'
#1200
#1100
.99
510.28'
52.09'
422.91'
254.59'
LENAPE STREET
VACATED APRIL 23, 1963 ORD. NO. 63-7
2
TOTAL
30.68 AC(S)
EXEMPTED TOWNSHIP OF CRANFORD
RAHWAY RIVER BRANCH NO 10-24
751.95'
469.96'
SAVERY STREET
STEVENSON STREET
MINNISINK AVENUE
200'
104.72'
R=200'
COLONIAL AVENUE
RODMAN AVENUE
UNION AVENUE
HOME AVENUE
TRENTON AVENUE
BIRCHWOOD AVENUE
STORM SEWER
12 AC
1
293
893.03'
148.14'
R=406.68'
382.32' TOTAL
#210
VACATED APRIL 23, 1963 ORD. NO. 63-7
SHEET 64
SHEET 63
A.S. 6073

	REVISIONS		
1	2-1-1978	8	
2	8-14-1981	7	
3	B 293 L1 4/22/1993	6	
4		5	

(column above row 1: 9)

TAX MAP
TOWNSHIP OF CRANFORD

UNION COUNTY, NEW JERSEY
SCALE 1" = 50' JUNE 1977

PREPARED BY:
Litton AERO SERVICE

EDMUND P. DUPUY
N.J. LICENSED LAND SURVEYOR
812 CHURCHVILLE ROAD
SOUTHAMPTON, PA. 18966

GREGORY A. SGROI
TOWNSHIP ENGINEER

NEW JERSEY DEPARTMENT OF THE TREASURY
DIVISION OF TAXATION
LOCAL PROPERTY AND PUBLIC UTILITY BRANCH
APPROVED AS A TAX MAP PURSUANT TO THE PROVISIONS OF CHAPTER 175, LAWS OF 1913, etc.
FOR THE DIRECTOR, DIVISION OF TAXATION
J. H. DiMiara
BY P.E. & E.S. CHIEF
JUL 31 1978 # 5009
DATE SERIAL NO 577