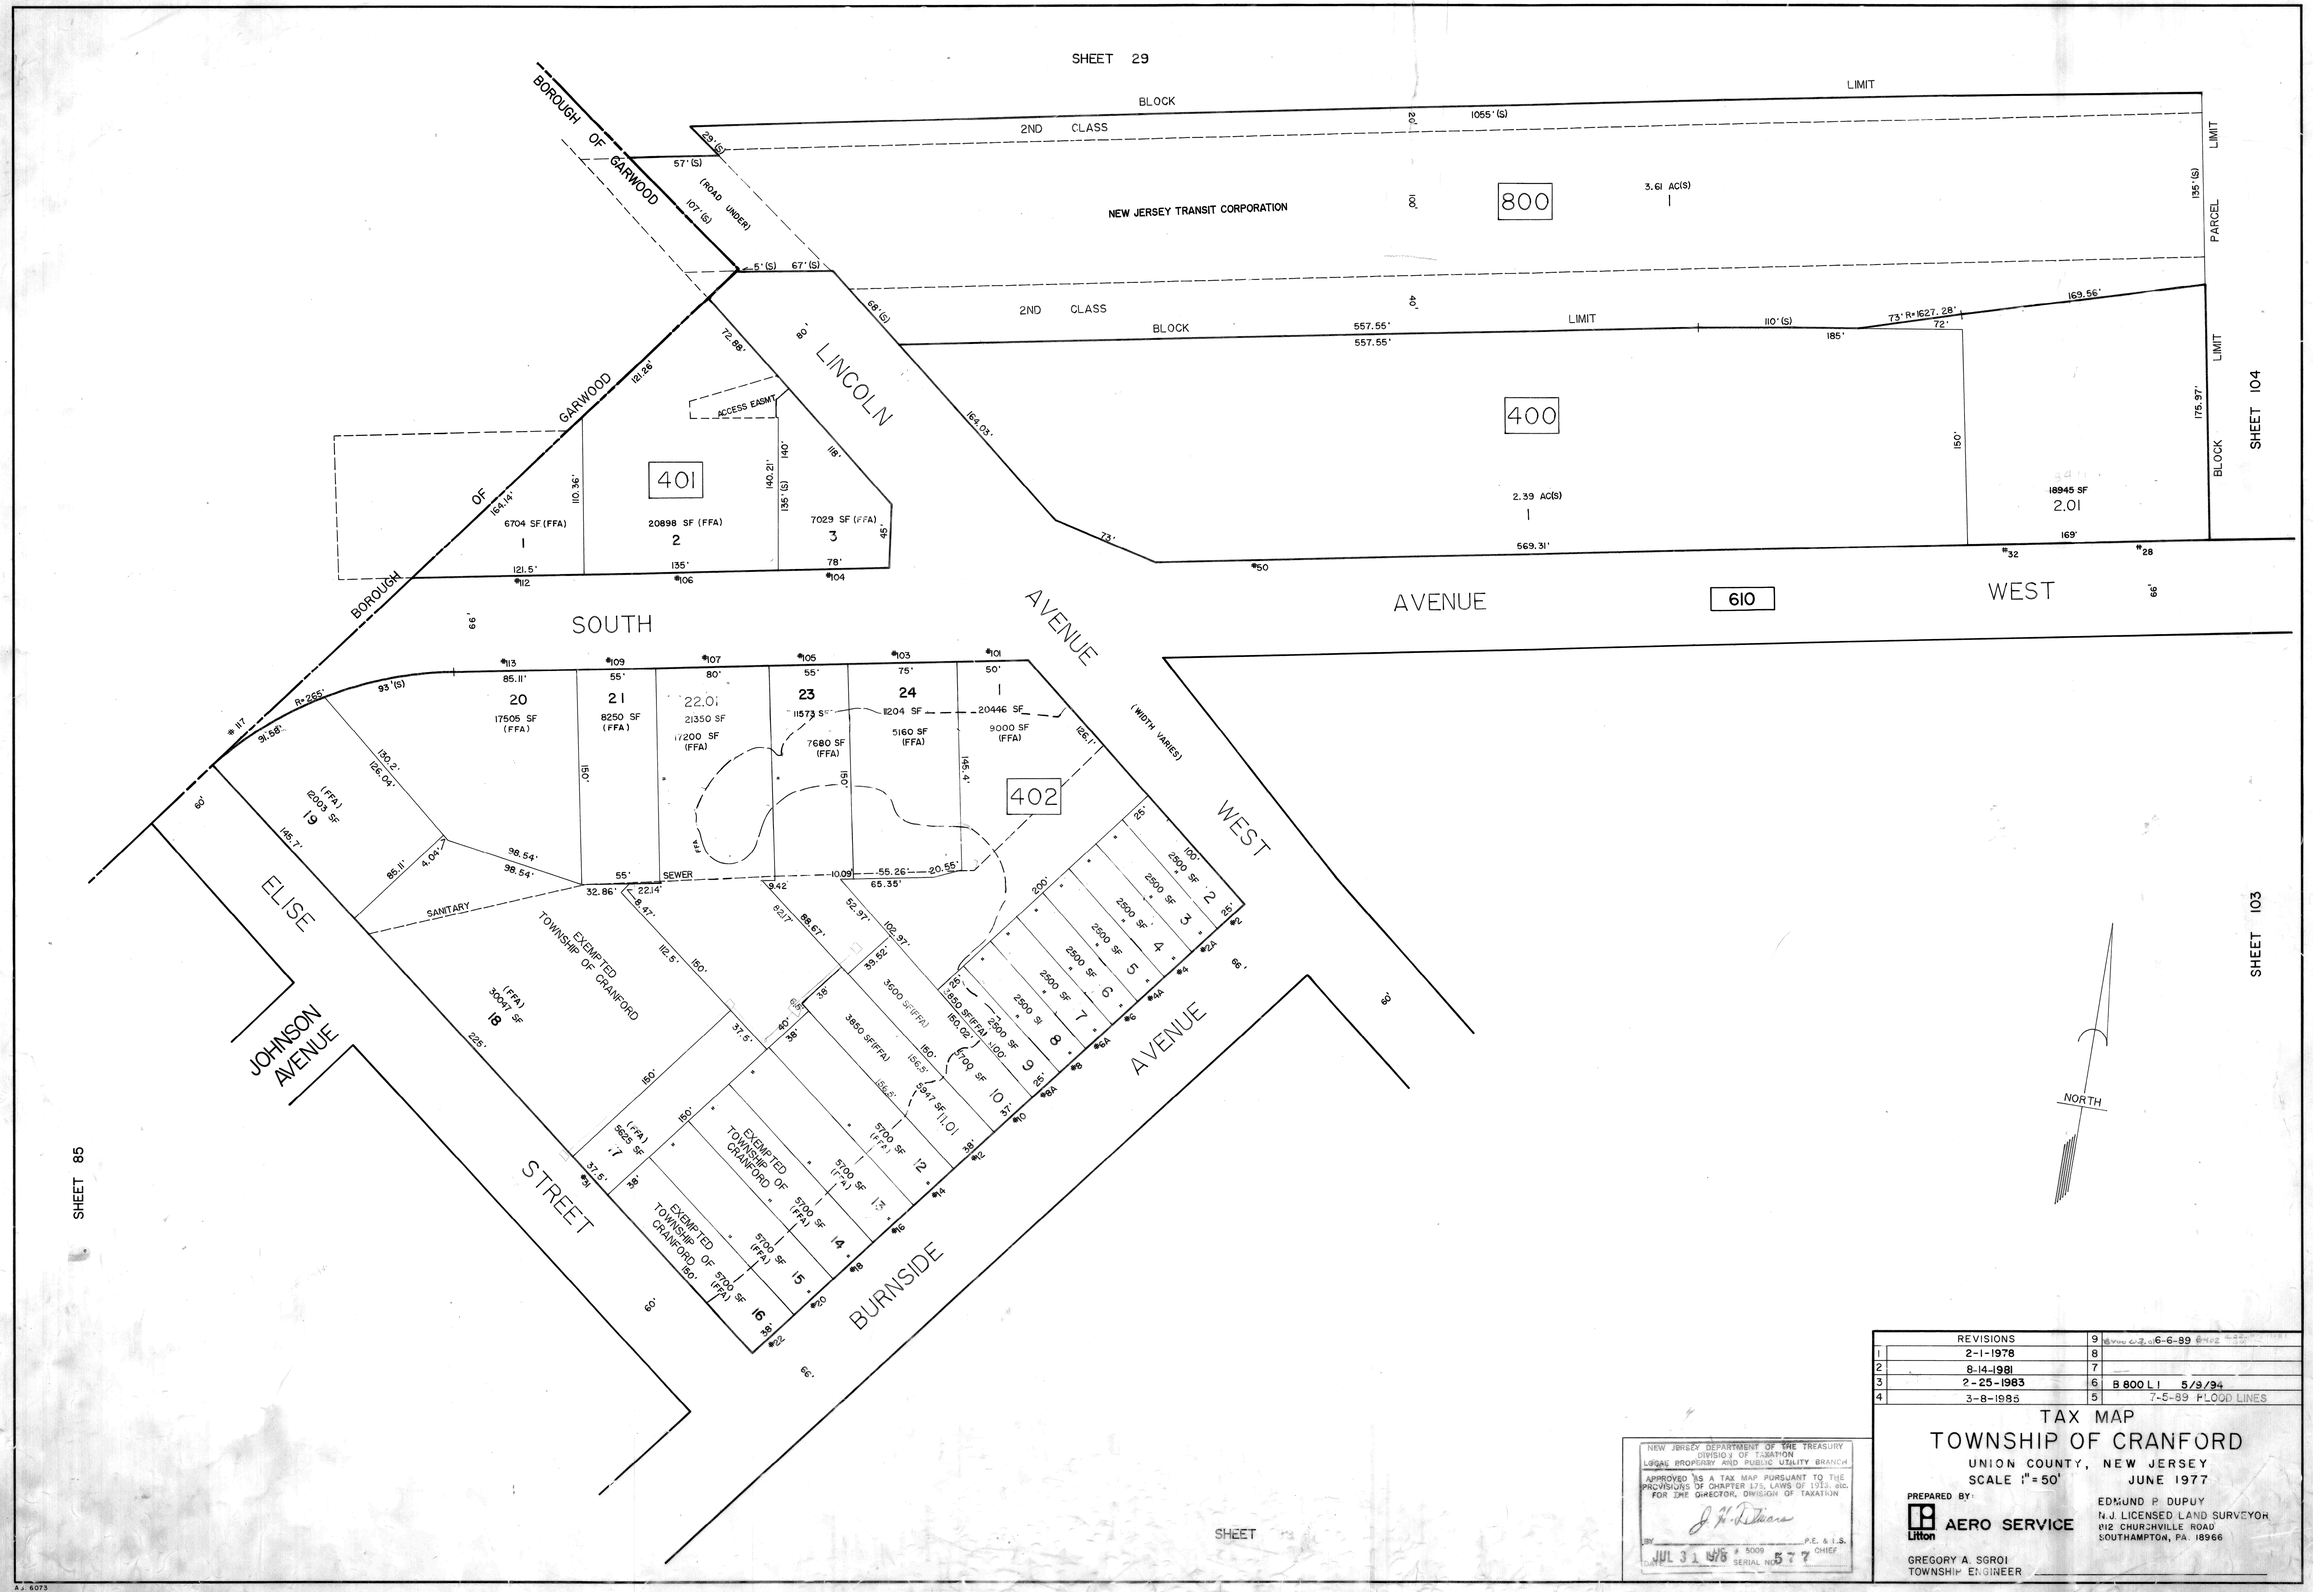

REVISIONS			
1	2-1-1978	9	6-6-89
2	8-14-1981	8	
3	2-25-1983	7	
4	3-8-1985	6	B 800 L 1 5/9/94
		5	7-5-89 FLOOD LINES

NEW JERSEY DEPARTMENT OF THE TREASURY
DIVISION OF TAXATION
LOCAL PROPERTY AND PUBLIC UTILITY BRANCH
APPROVED AS A TAX MAP PURSUANT TO THE PROVISIONS OF CHAPTER 175, LAWS OF 1913, etc. FOR THE DIRECTOR, DIVISION OF TAXATION
BY _____ P.E. & L.S.
DATE JUL 31 1978 # 5009 CHIEF
SERIAL NO. 577

TAX MAP
TOWNSHIP OF CRANFORD
UNION COUNTY, NEW JERSEY
SCALE 1" = 50' JUNE 1977

PREPARED BY:
Litton AERO SERVICE
EDMUND P. DUPUY
N.J. LICENSED LAND SURVEYOR
812 CHURCHVILLE ROAD
SOUTHAMPTON, PA. 18966

GREGORY A. SGROI
TOWNSHIP ENGINEER _____

A.: 6073