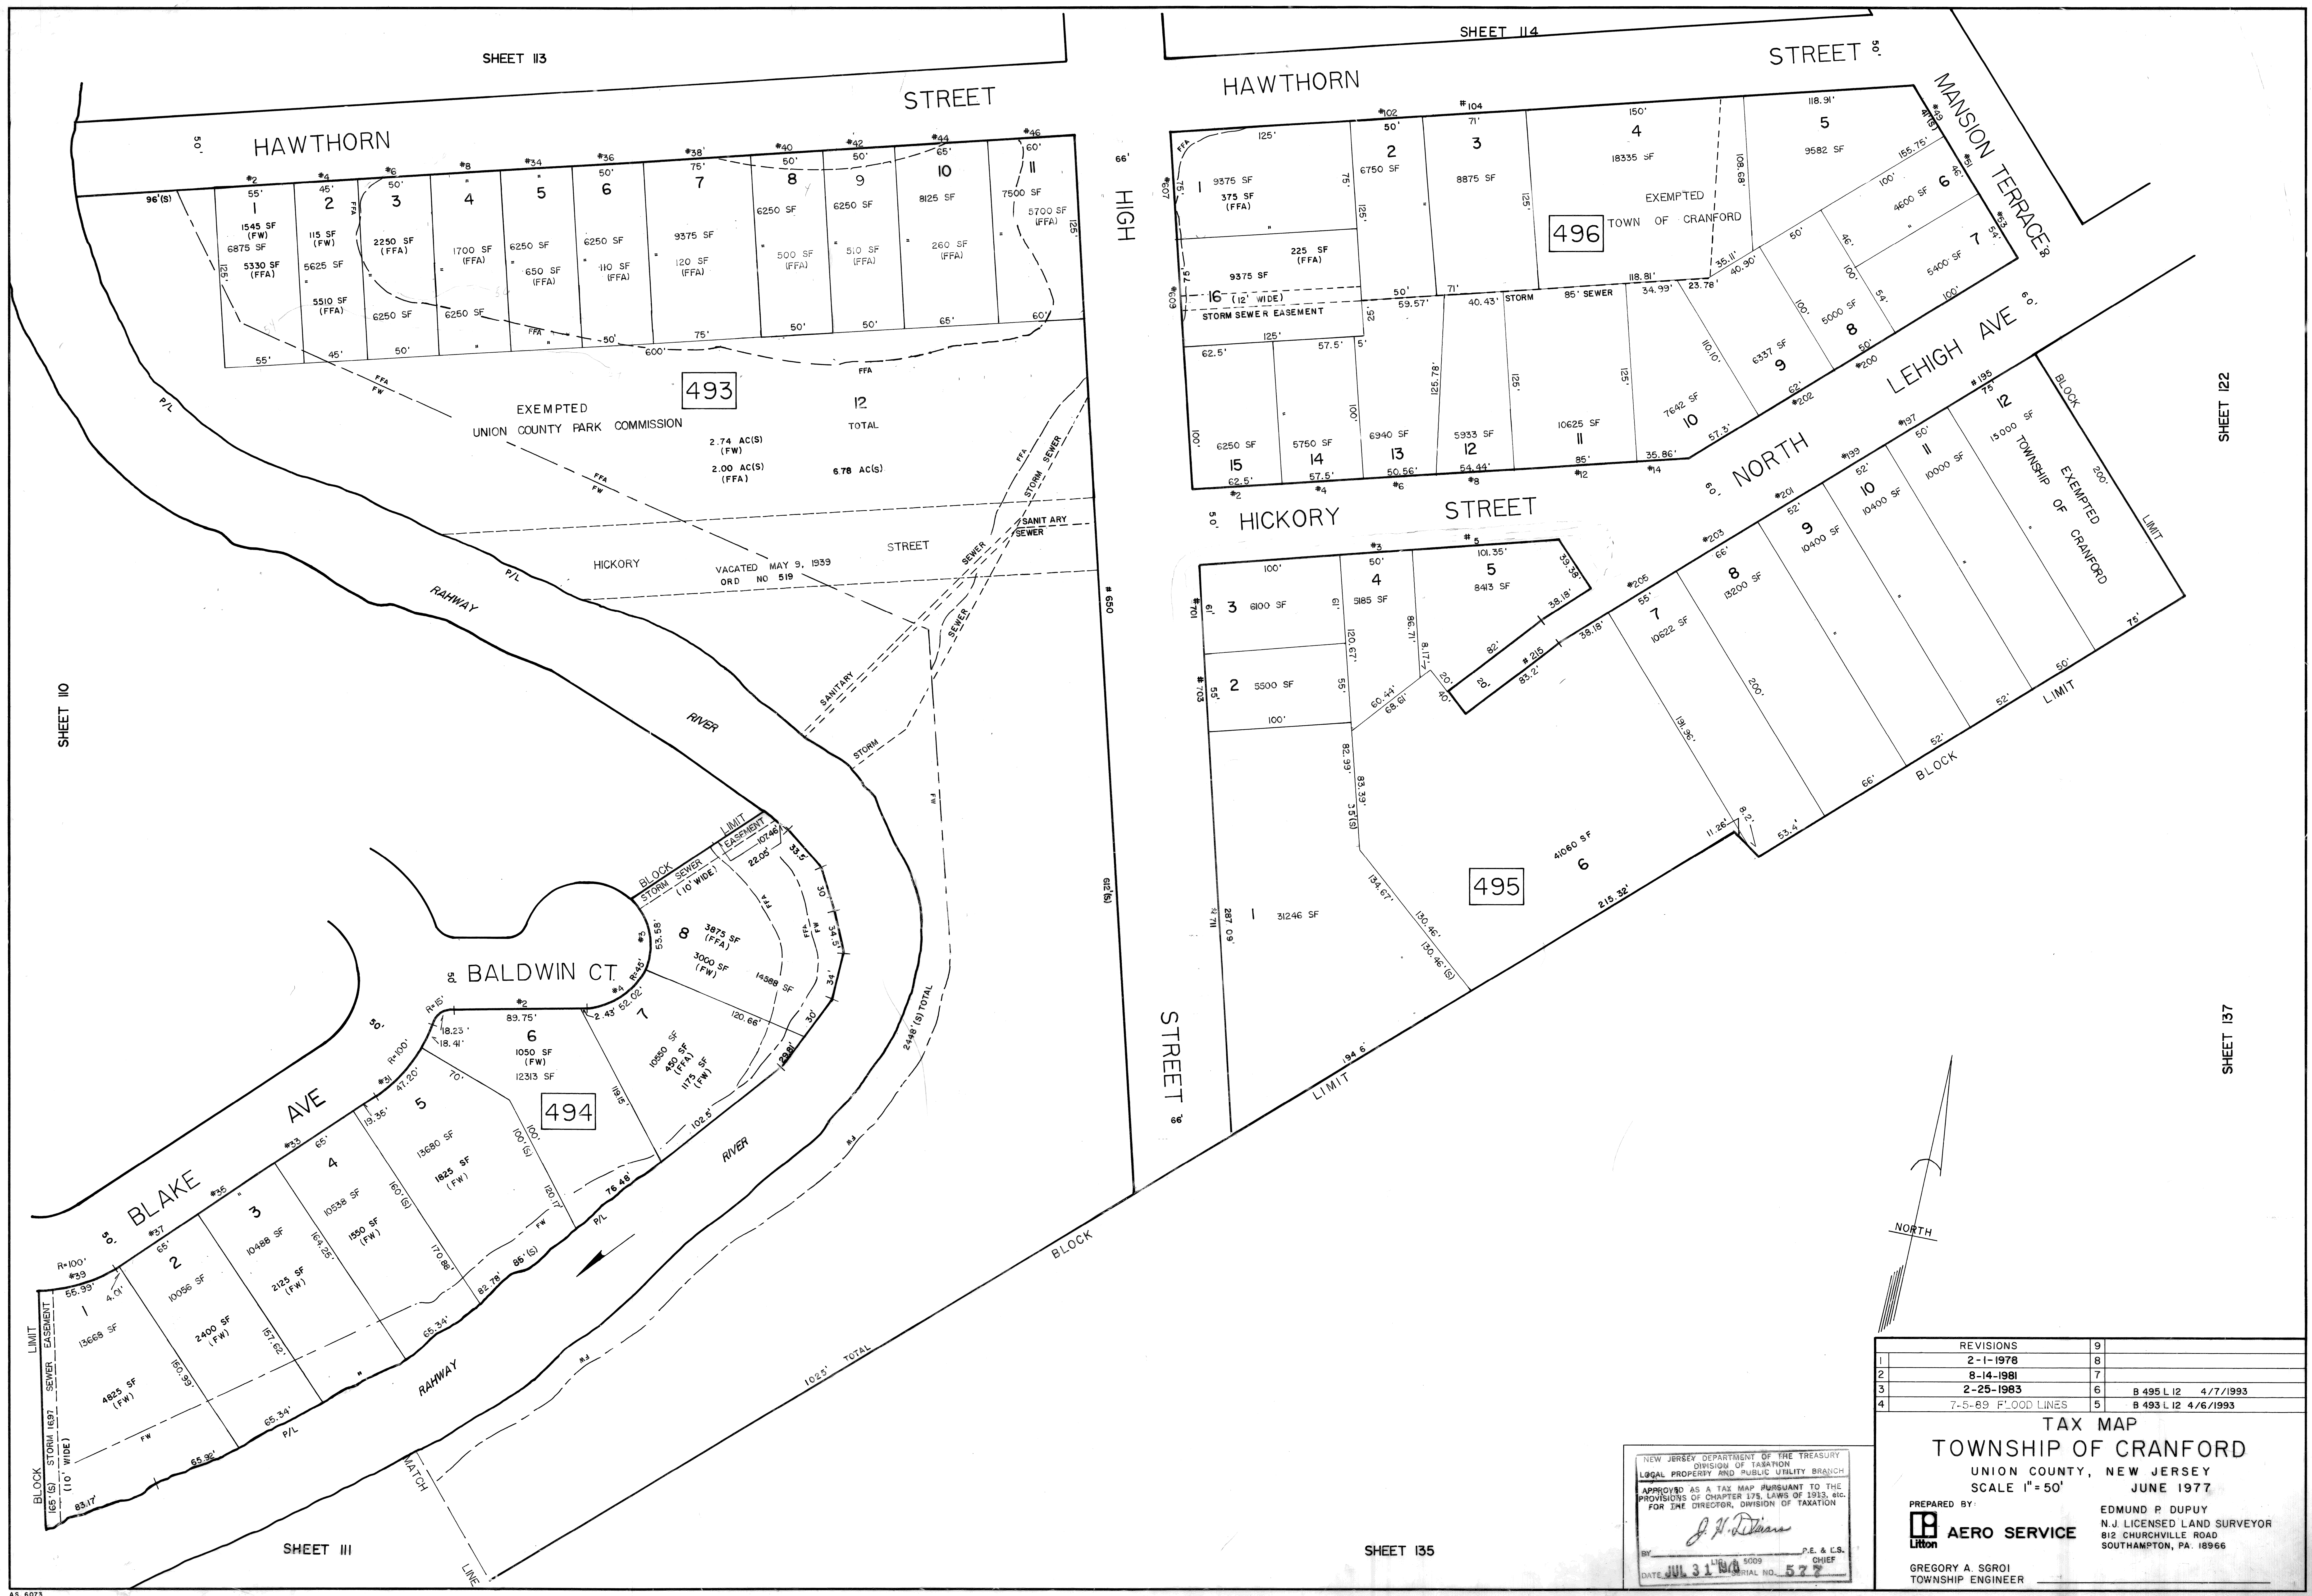

| REVISIONS | | | |
|---|---|---|---|
| 1 | 2-1-1978 | 9 | |
| 2 | 8-14-1981 | 8 | |
| 3 | 2-25-1983 | 7 | |
| 4 | 7-5-89 FLOOD LINES | 6 | B 495 L 12 4/7/1993 |
| | | 5 | B 493 L 12 4/6/1993 |

NEW JERSEY DEPARTMENT OF THE TREASURY
DIVISION OF TAXATION
LOCAL PROPERTY AND PUBLIC UTILITY BRANCH

APPROVED AS A TAX MAP PURSUANT TO THE PROVISIONS OF CHAPTER 175, LAWS OF 1913, etc.
FOR THE DIRECTOR, DIVISION OF TAXATION

BY J. H. DiDiaro P.E. & L.S.
LIC. # 5009 CHIEF
DATE JUL 31 19[illegible] SERIAL NO. 577

## TAX MAP
## TOWNSHIP OF CRANFORD

UNION COUNTY, NEW JERSEY
SCALE 1" = 50' JUNE 1977

PREPARED BY:
Litton AERO SERVICE

EDMUND P. DUPUY
N.J. LICENSED LAND SURVEYOR
812 CHURCHVILLE ROAD
SOUTHAMPTON, PA. 18966

GREGORY A. SGROI
TOWNSHIP ENGINEER