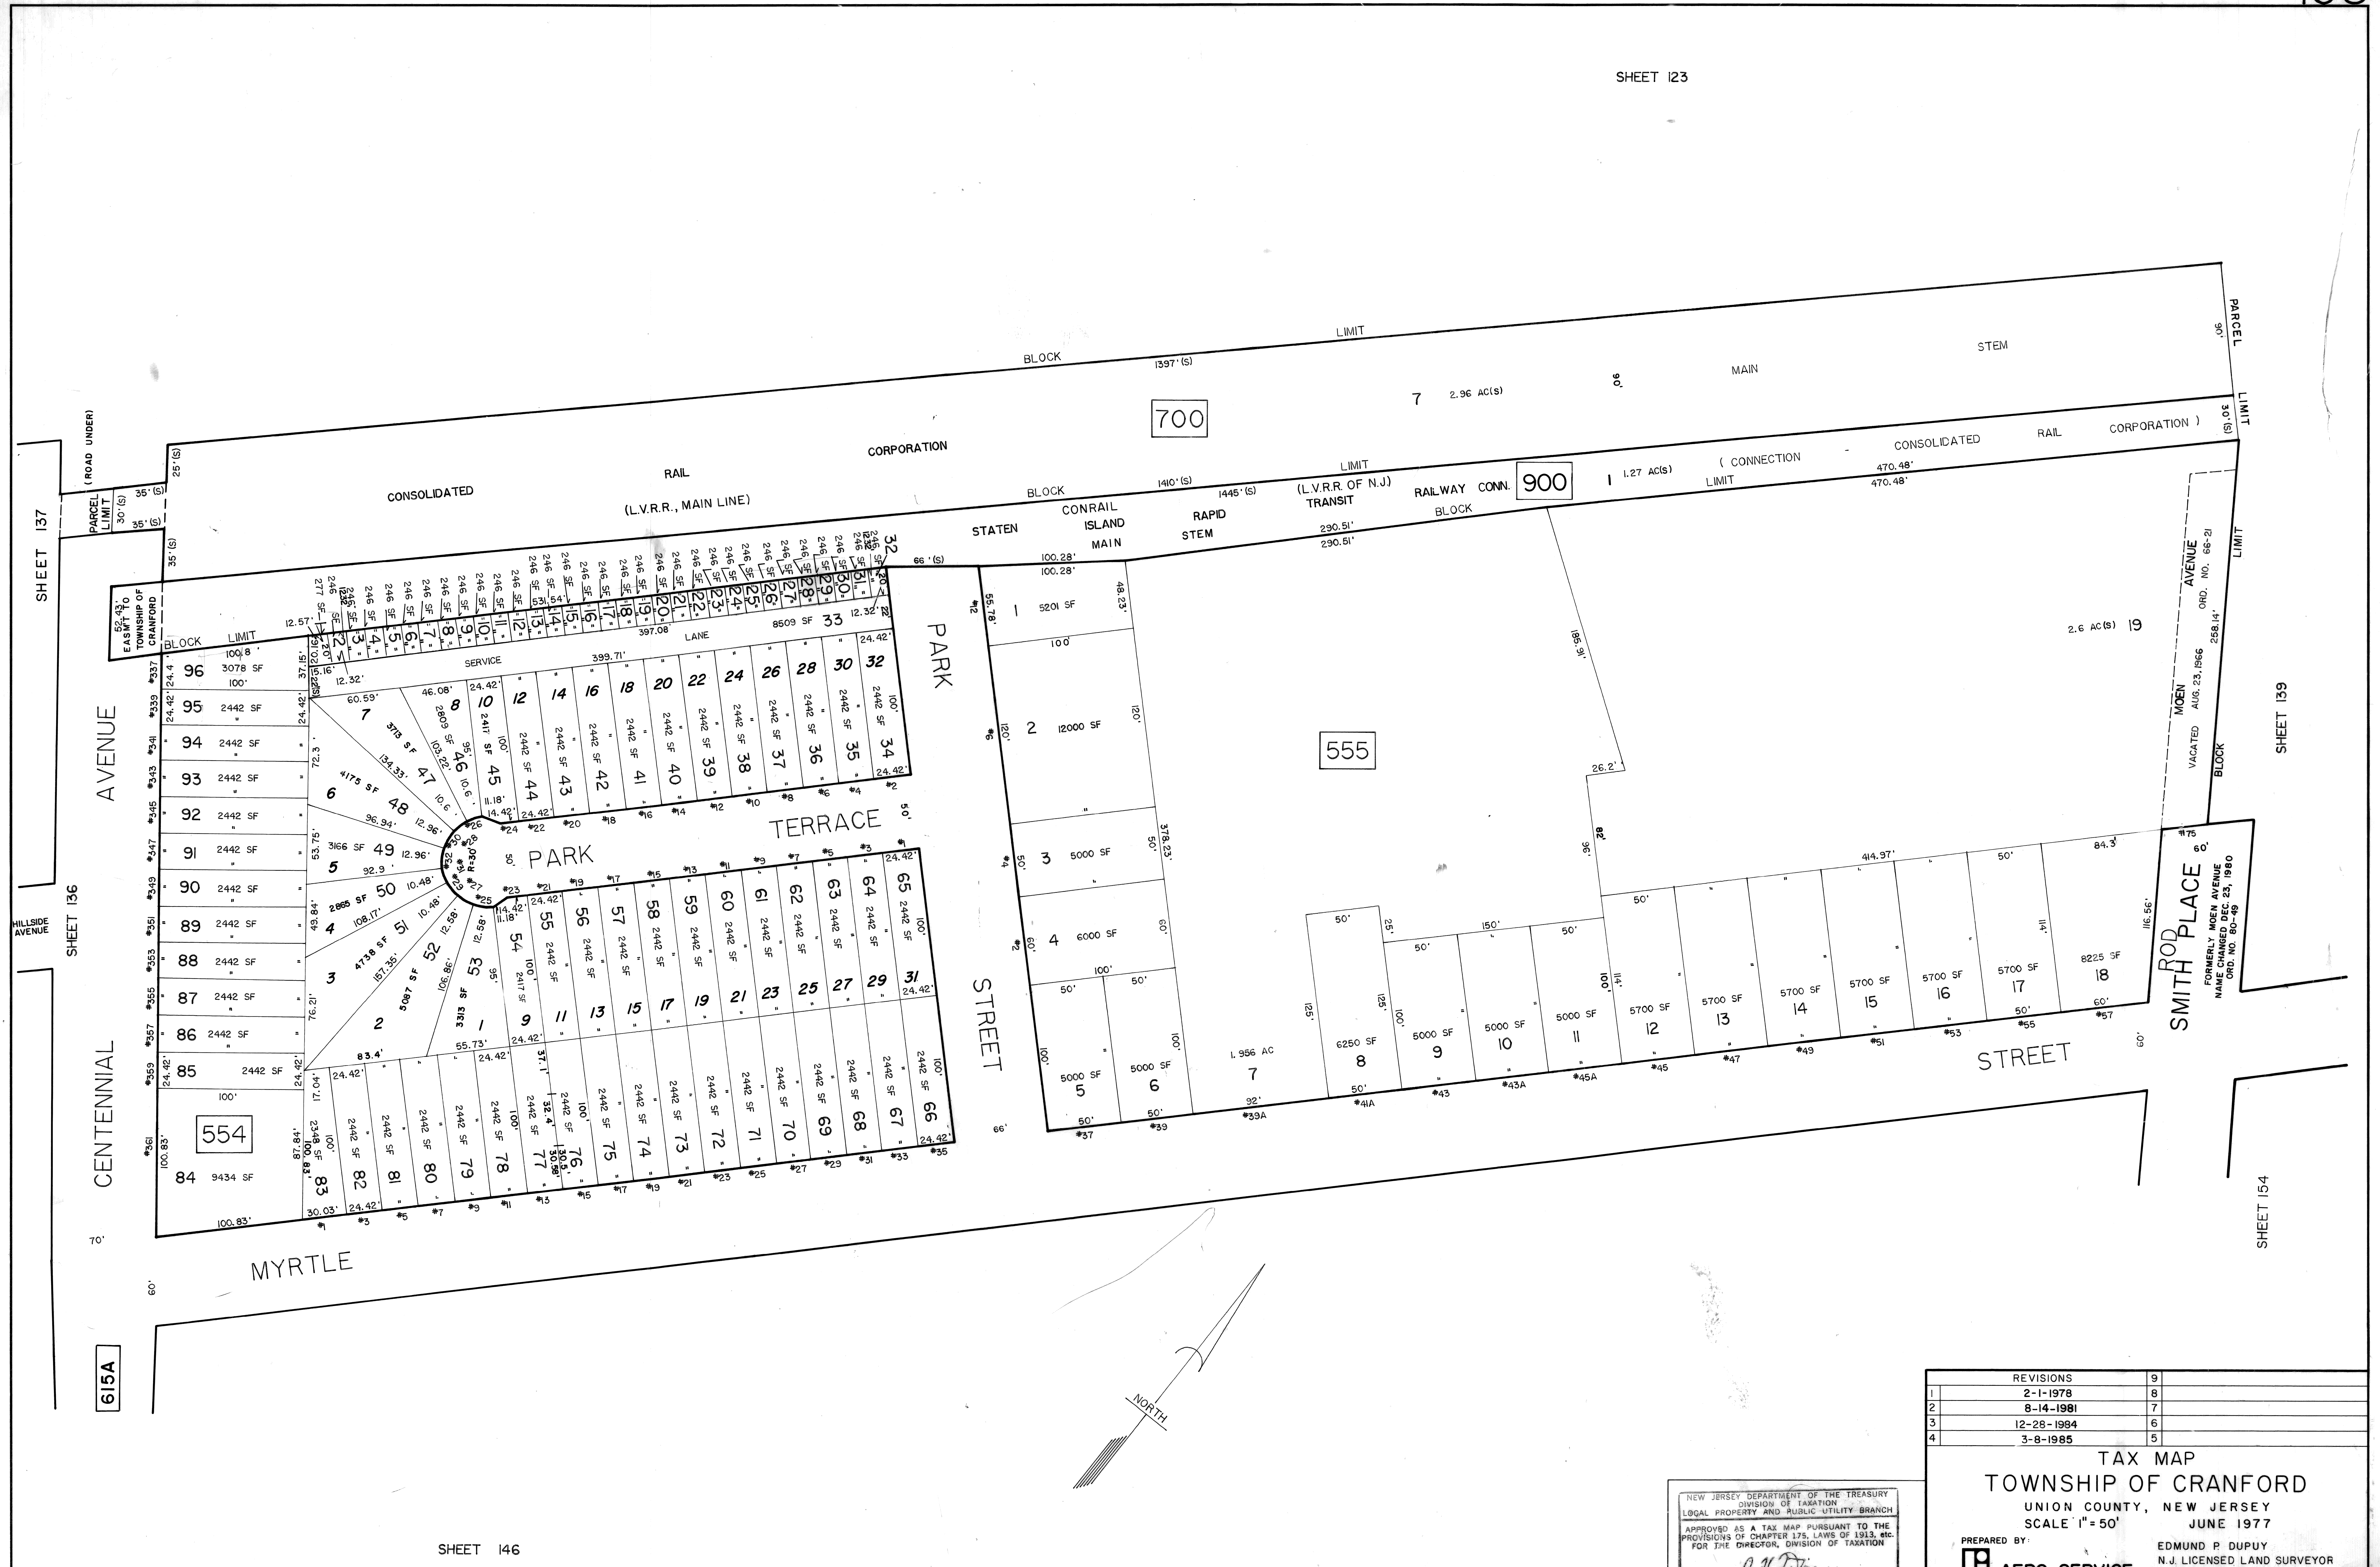

REVISIONS		9	
1	2-1-1978	8	
2	8-14-1981	7	
3	12-28-1984	6	
4	3-8-1985	5	

NEW JERSEY DEPARTMENT OF THE TREASURY
DIVISION OF TAXATION
LOCAL PROPERTY AND PUBLIC UTILITY BRANCH

APPROVED AS A TAX MAP PURSUANT TO THE PROVISIONS OF CHAPTER 175, LAWS OF 1913, etc.
FOR THE DIRECTOR, DIVISION OF TAXATION

J. H. DiMaro

BY __________ P.E. & L.S. CHIEF
LIC. # 5009
DATE JUL 31 1978 SERIAL NO. 577

TAX MAP
TOWNSHIP OF CRANFORD

UNION COUNTY, NEW JERSEY
SCALE 1" = 50' JUNE 1977

PREPARED BY:
Litton **AERO SERVICE**

EDMUND P. DUPUY
N.J. LICENSED LAND SURVEYOR
812 CHURCHVILLE ROAD
SOUTHAMPTON, PA. 18966

GREGORY A. SGROI
TOWNSHIP ENGINEER

AS. 6073