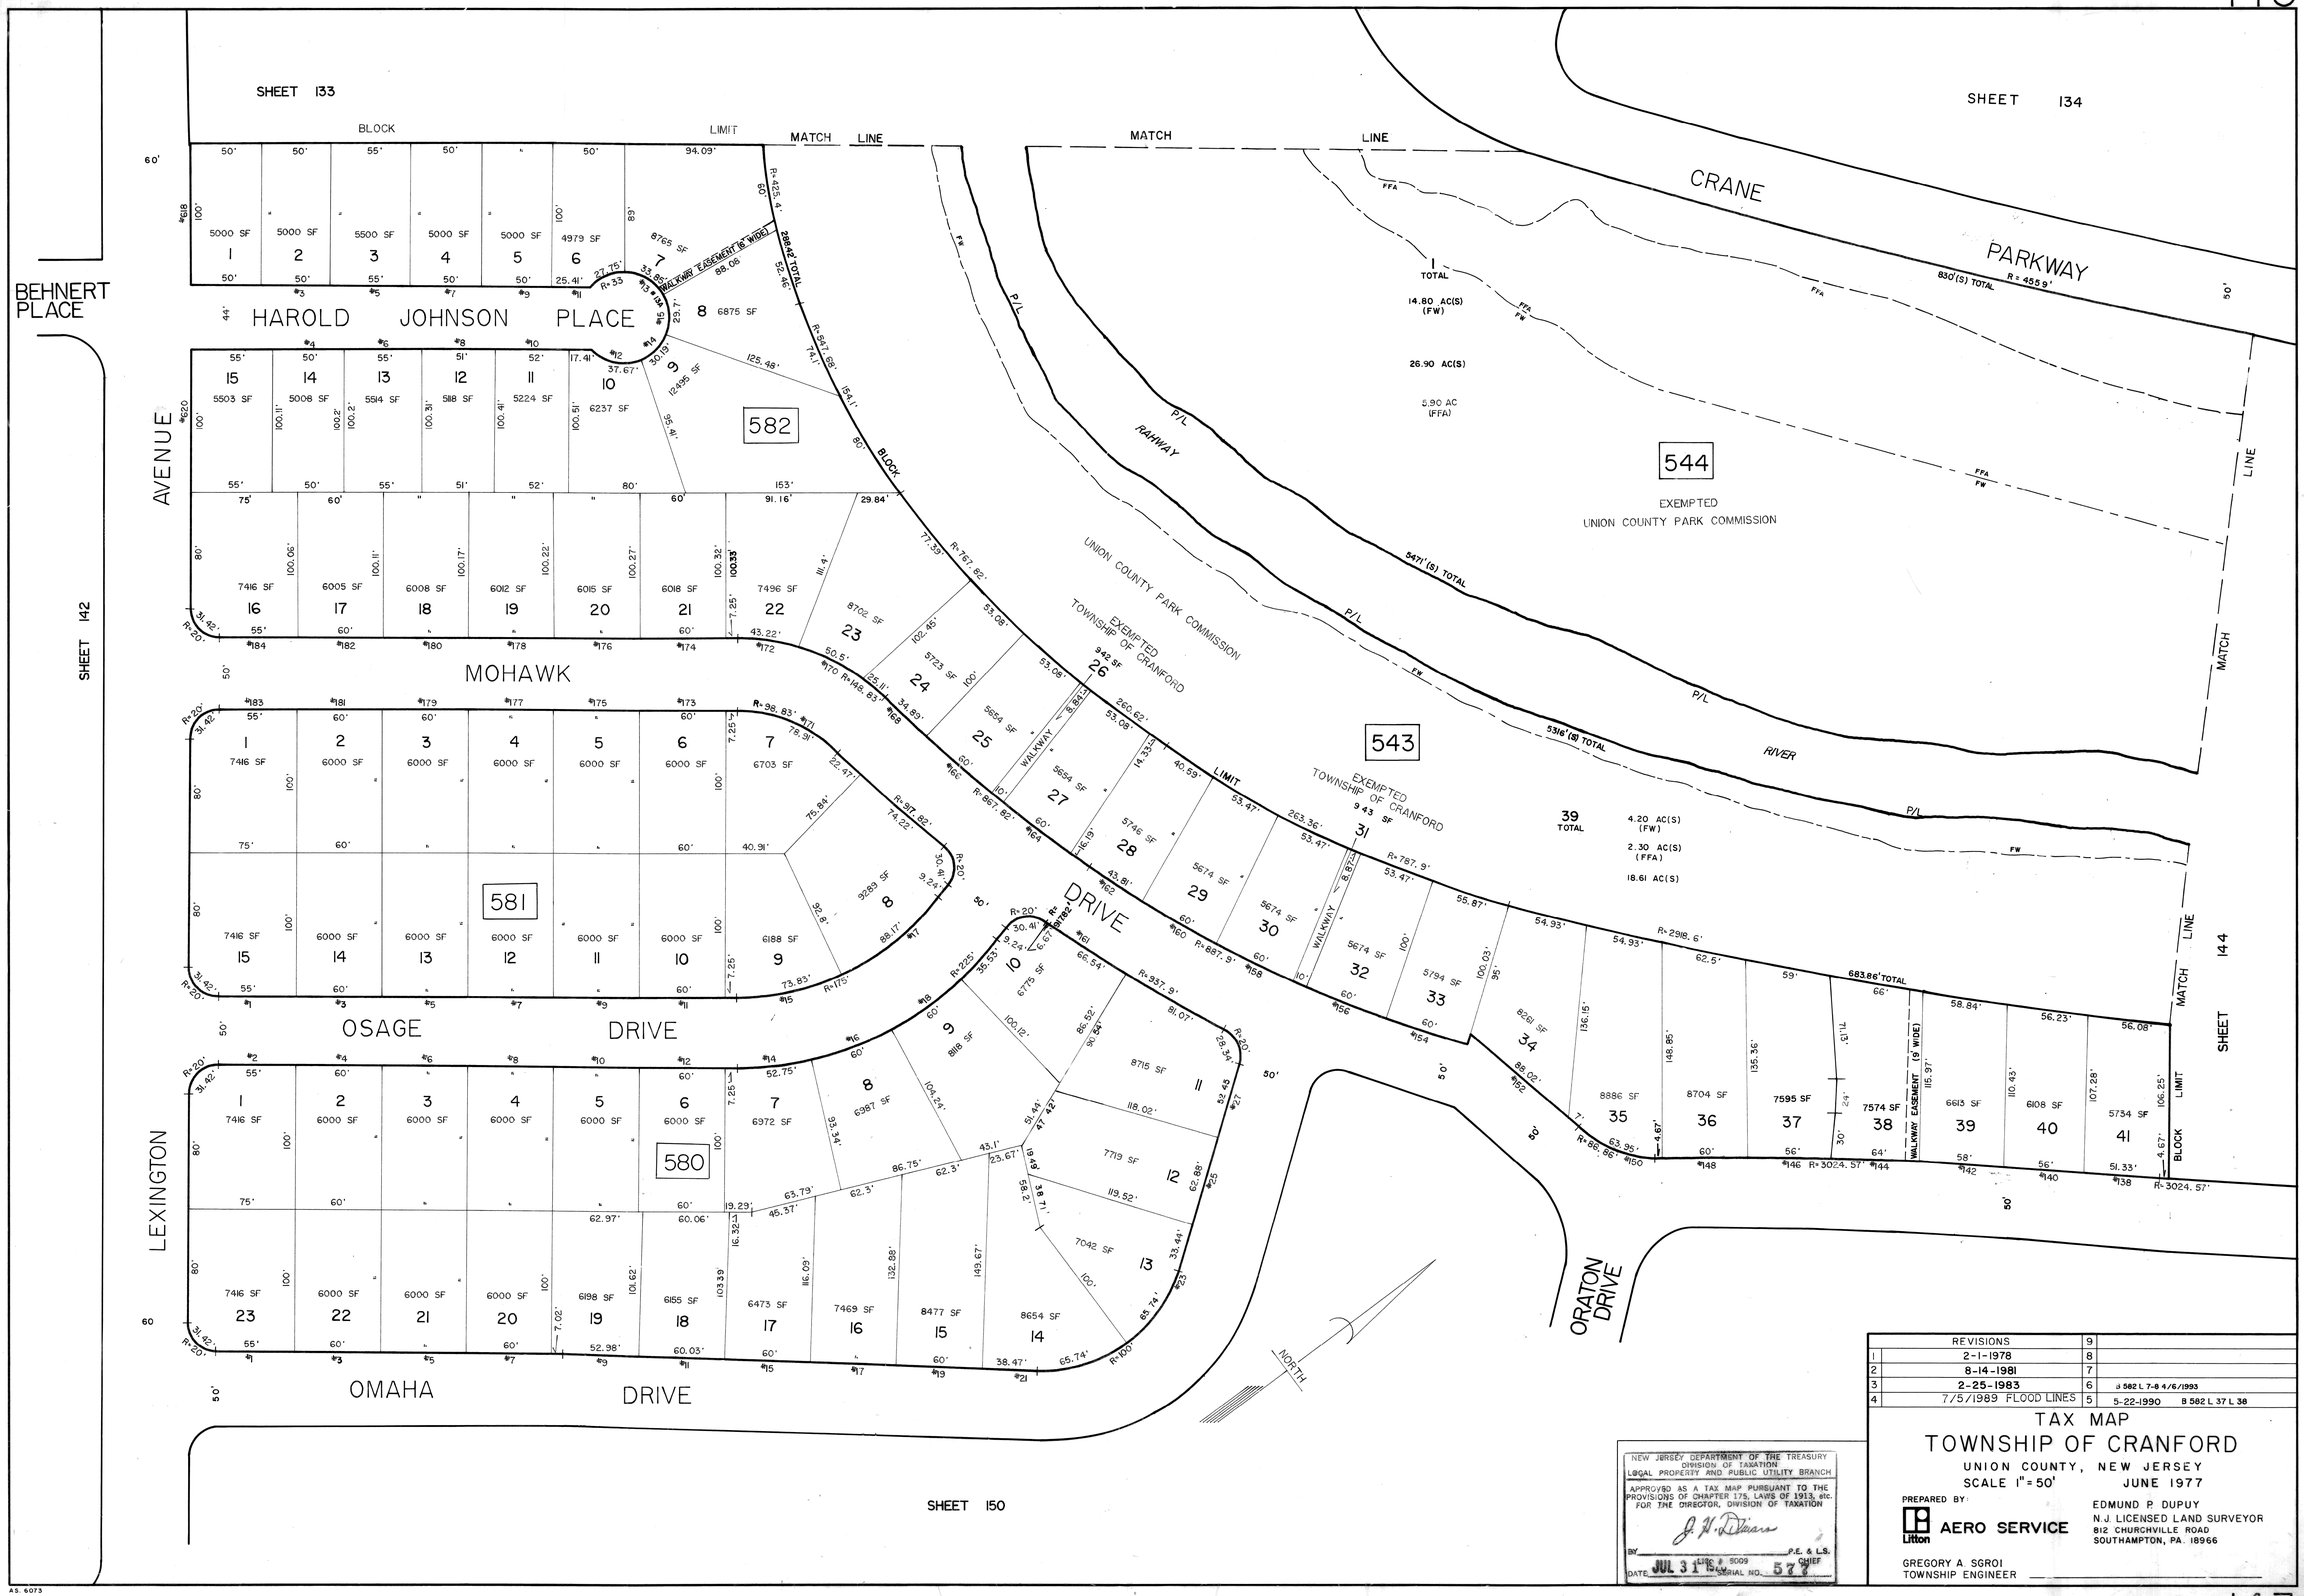

	REVISIONS		
1	2-1-1978	8	
2	8-14-1981	7	
3	2-25-1983	6	B 582 L 7-8 4/6/1993
4	7/5/1989 FLOOD LINES	5	5-22-1990 B 582 L 37 L 38

NEW JERSEY DEPARTMENT OF THE TREASURY
DIVISION OF TAXATION
LOCAL PROPERTY AND PUBLIC UTILITY BRANCH
APPROVED AS A TAX MAP PURSUANT TO THE PROVISIONS OF CHAPTER 175, LAWS OF 1913, etc. FOR THE DIRECTOR, DIVISION OF TAXATION
BY _____ P.E. & L.S. LIC. # 5009 CHIEF
DATE JUL 31 1989 MEMORIAL NO. 57

TAX MAP
TOWNSHIP OF CRANFORD

UNION COUNTY, NEW JERSEY
SCALE 1" = 50' JUNE 1977

PREPARED BY:
Litton AERO SERVICE
EDMUND P DUPUY
N.J. LICENSED LAND SURVEYOR
812 CHURCHVILLE ROAD
SOUTHAMPTON, PA. 18966

GREGORY A SGROI
TOWNSHIP ENGINEER