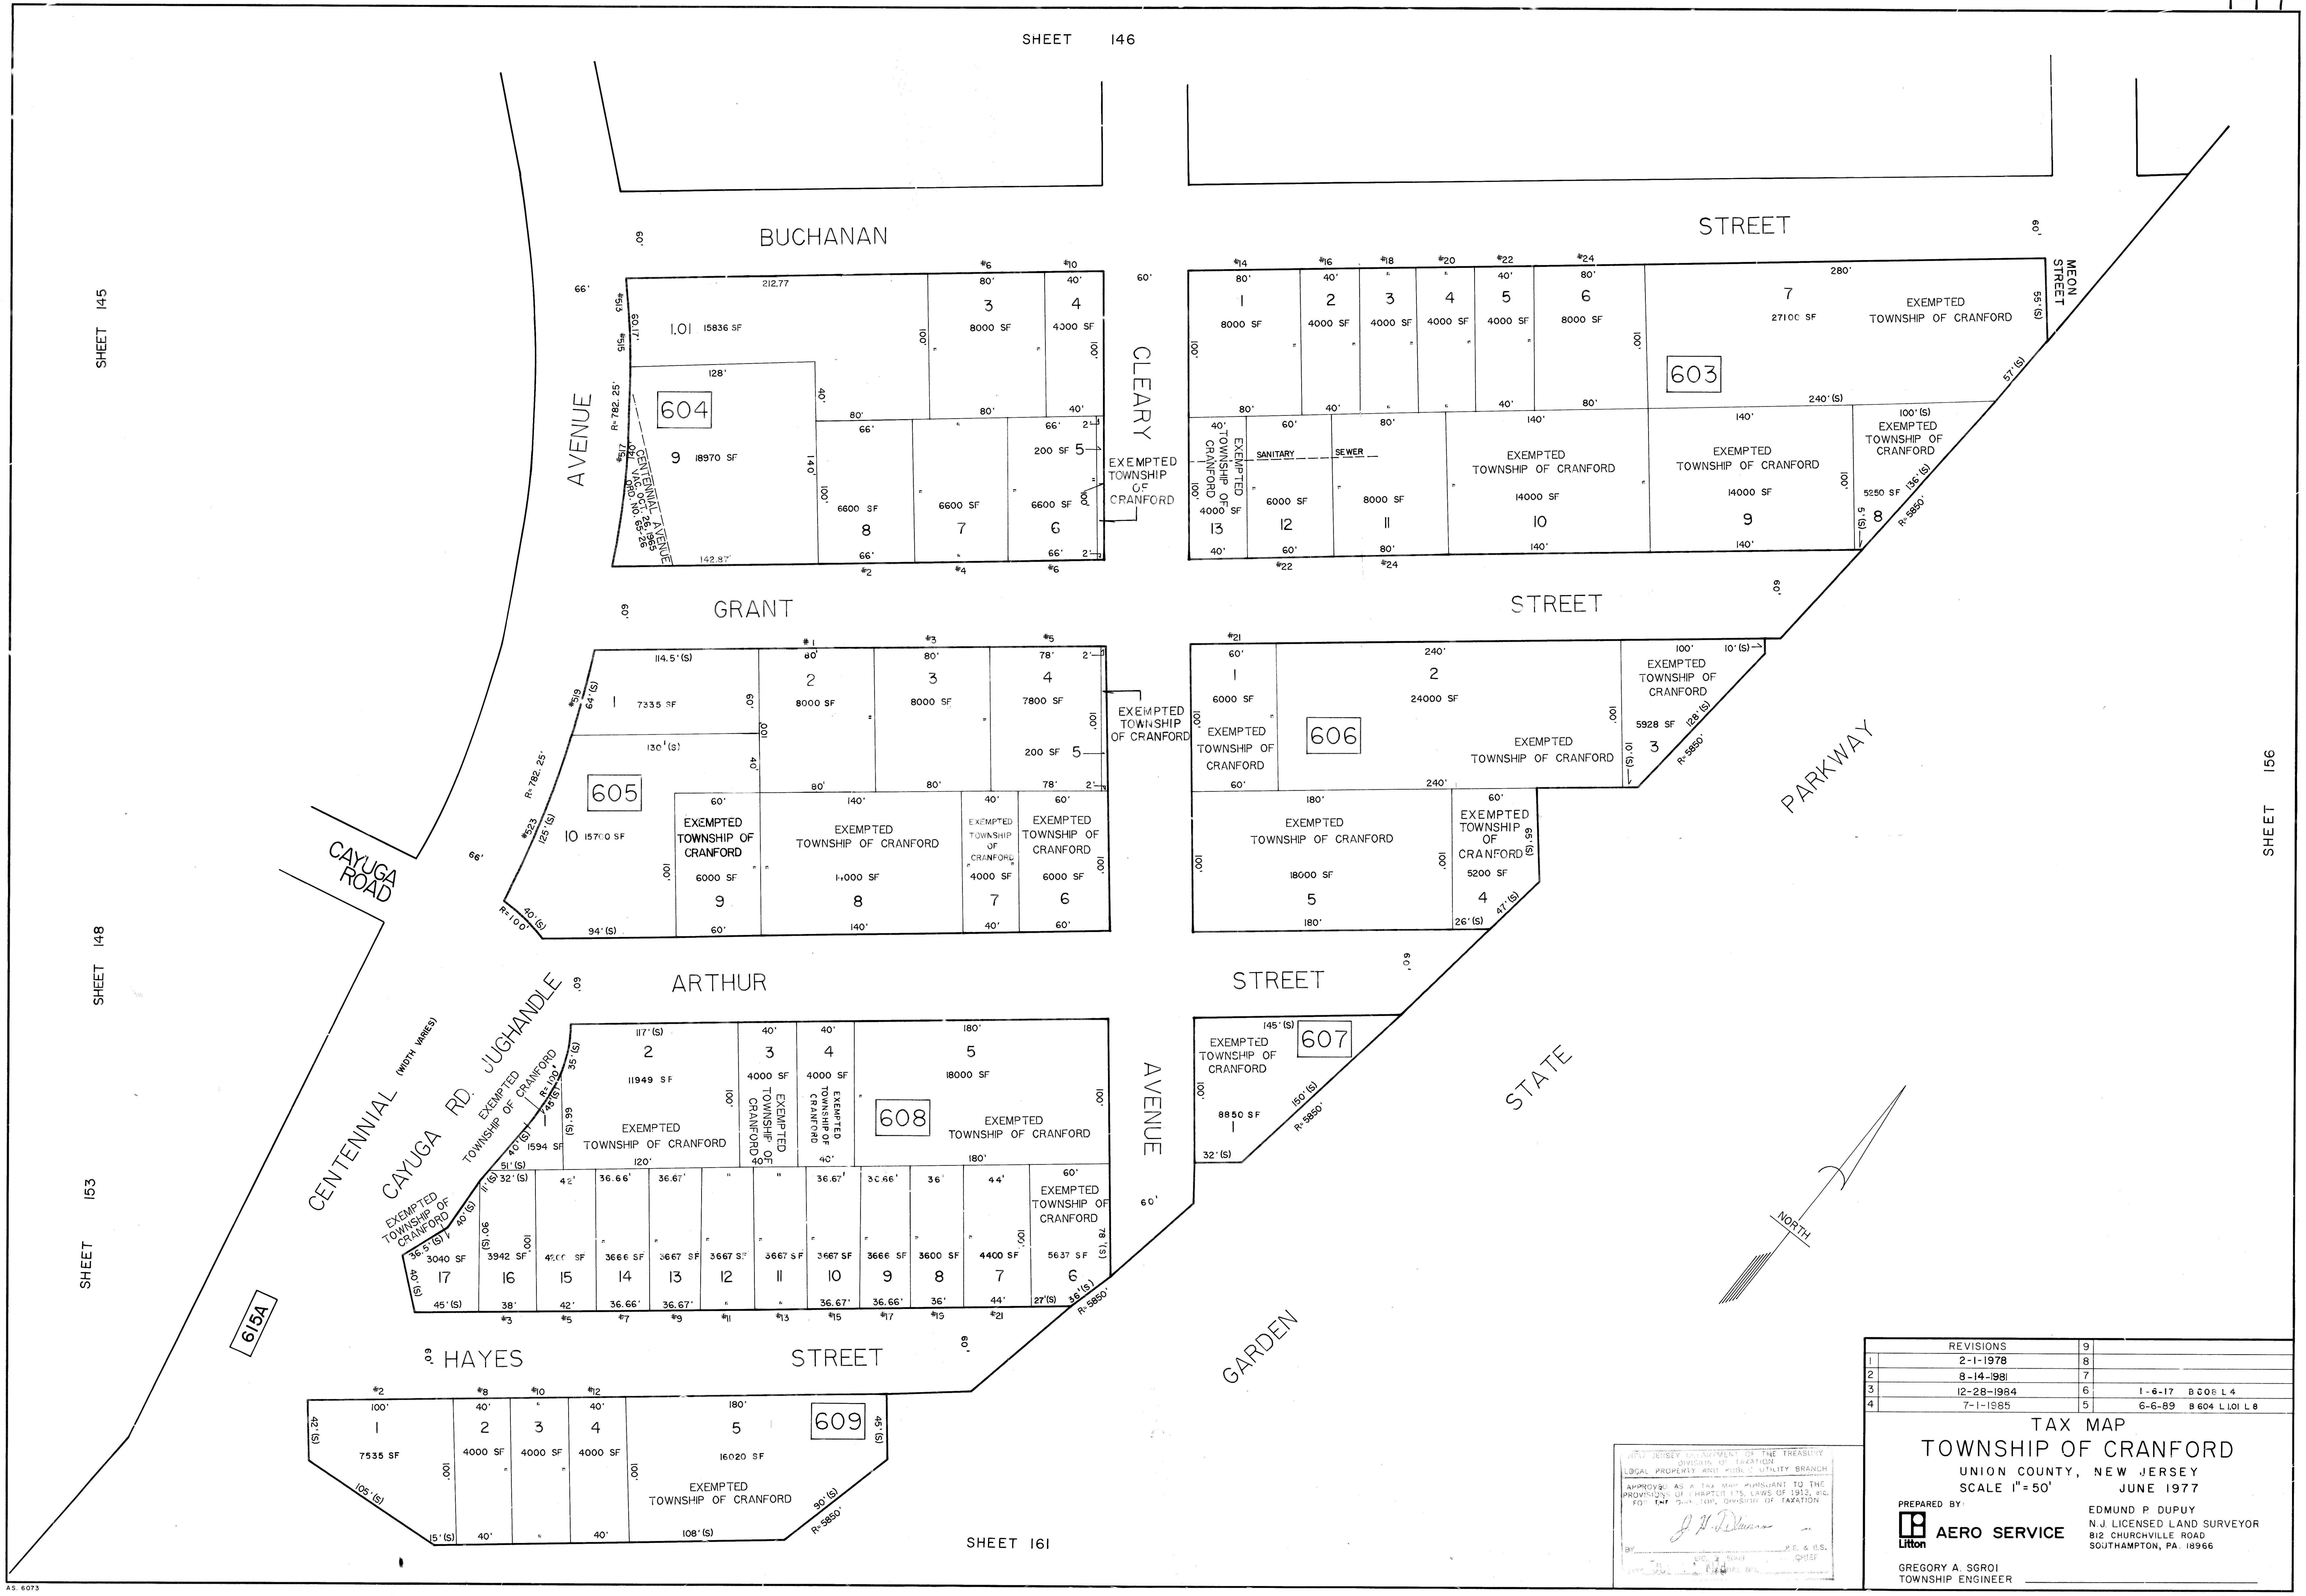

REVISIONS			
1	2-1-1978	9	
2	8-14-1981	8	
3	12-28-1984	7	
4	7-1-1985	6	1-6-17 B 608 L 4
		5	6-6-89 B 604 L 1.01 L 8

NEW JERSEY DEPARTMENT OF THE TREASURY
DIVISION OF TAXATION
LOCAL PROPERTY AND PUBLIC UTILITY BRANCH
APPROVED AS A TAX MAP PURSUANT TO THE PROVISIONS OF CHAPTER 175, LAWS OF 1913, etc.
FOR THE DIRECTOR, DIVISION OF TAXATION
BY J. H. Dlumas P.E. & L.S.
LIC. NO. 9008 CHIEF

TAX MAP
TOWNSHIP OF CRANFORD

UNION COUNTY, NEW JERSEY
SCALE 1" = 50'   JUNE 1977

PREPARED BY:
Litton AERO SERVICE

EDMUND P. DUPUY
N.J. LICENSED LAND SURVEYOR
812 CHURCHVILLE ROAD
SOUTHAMPTON, PA. 18966

GREGORY A. SGROI
TOWNSHIP ENGINEER