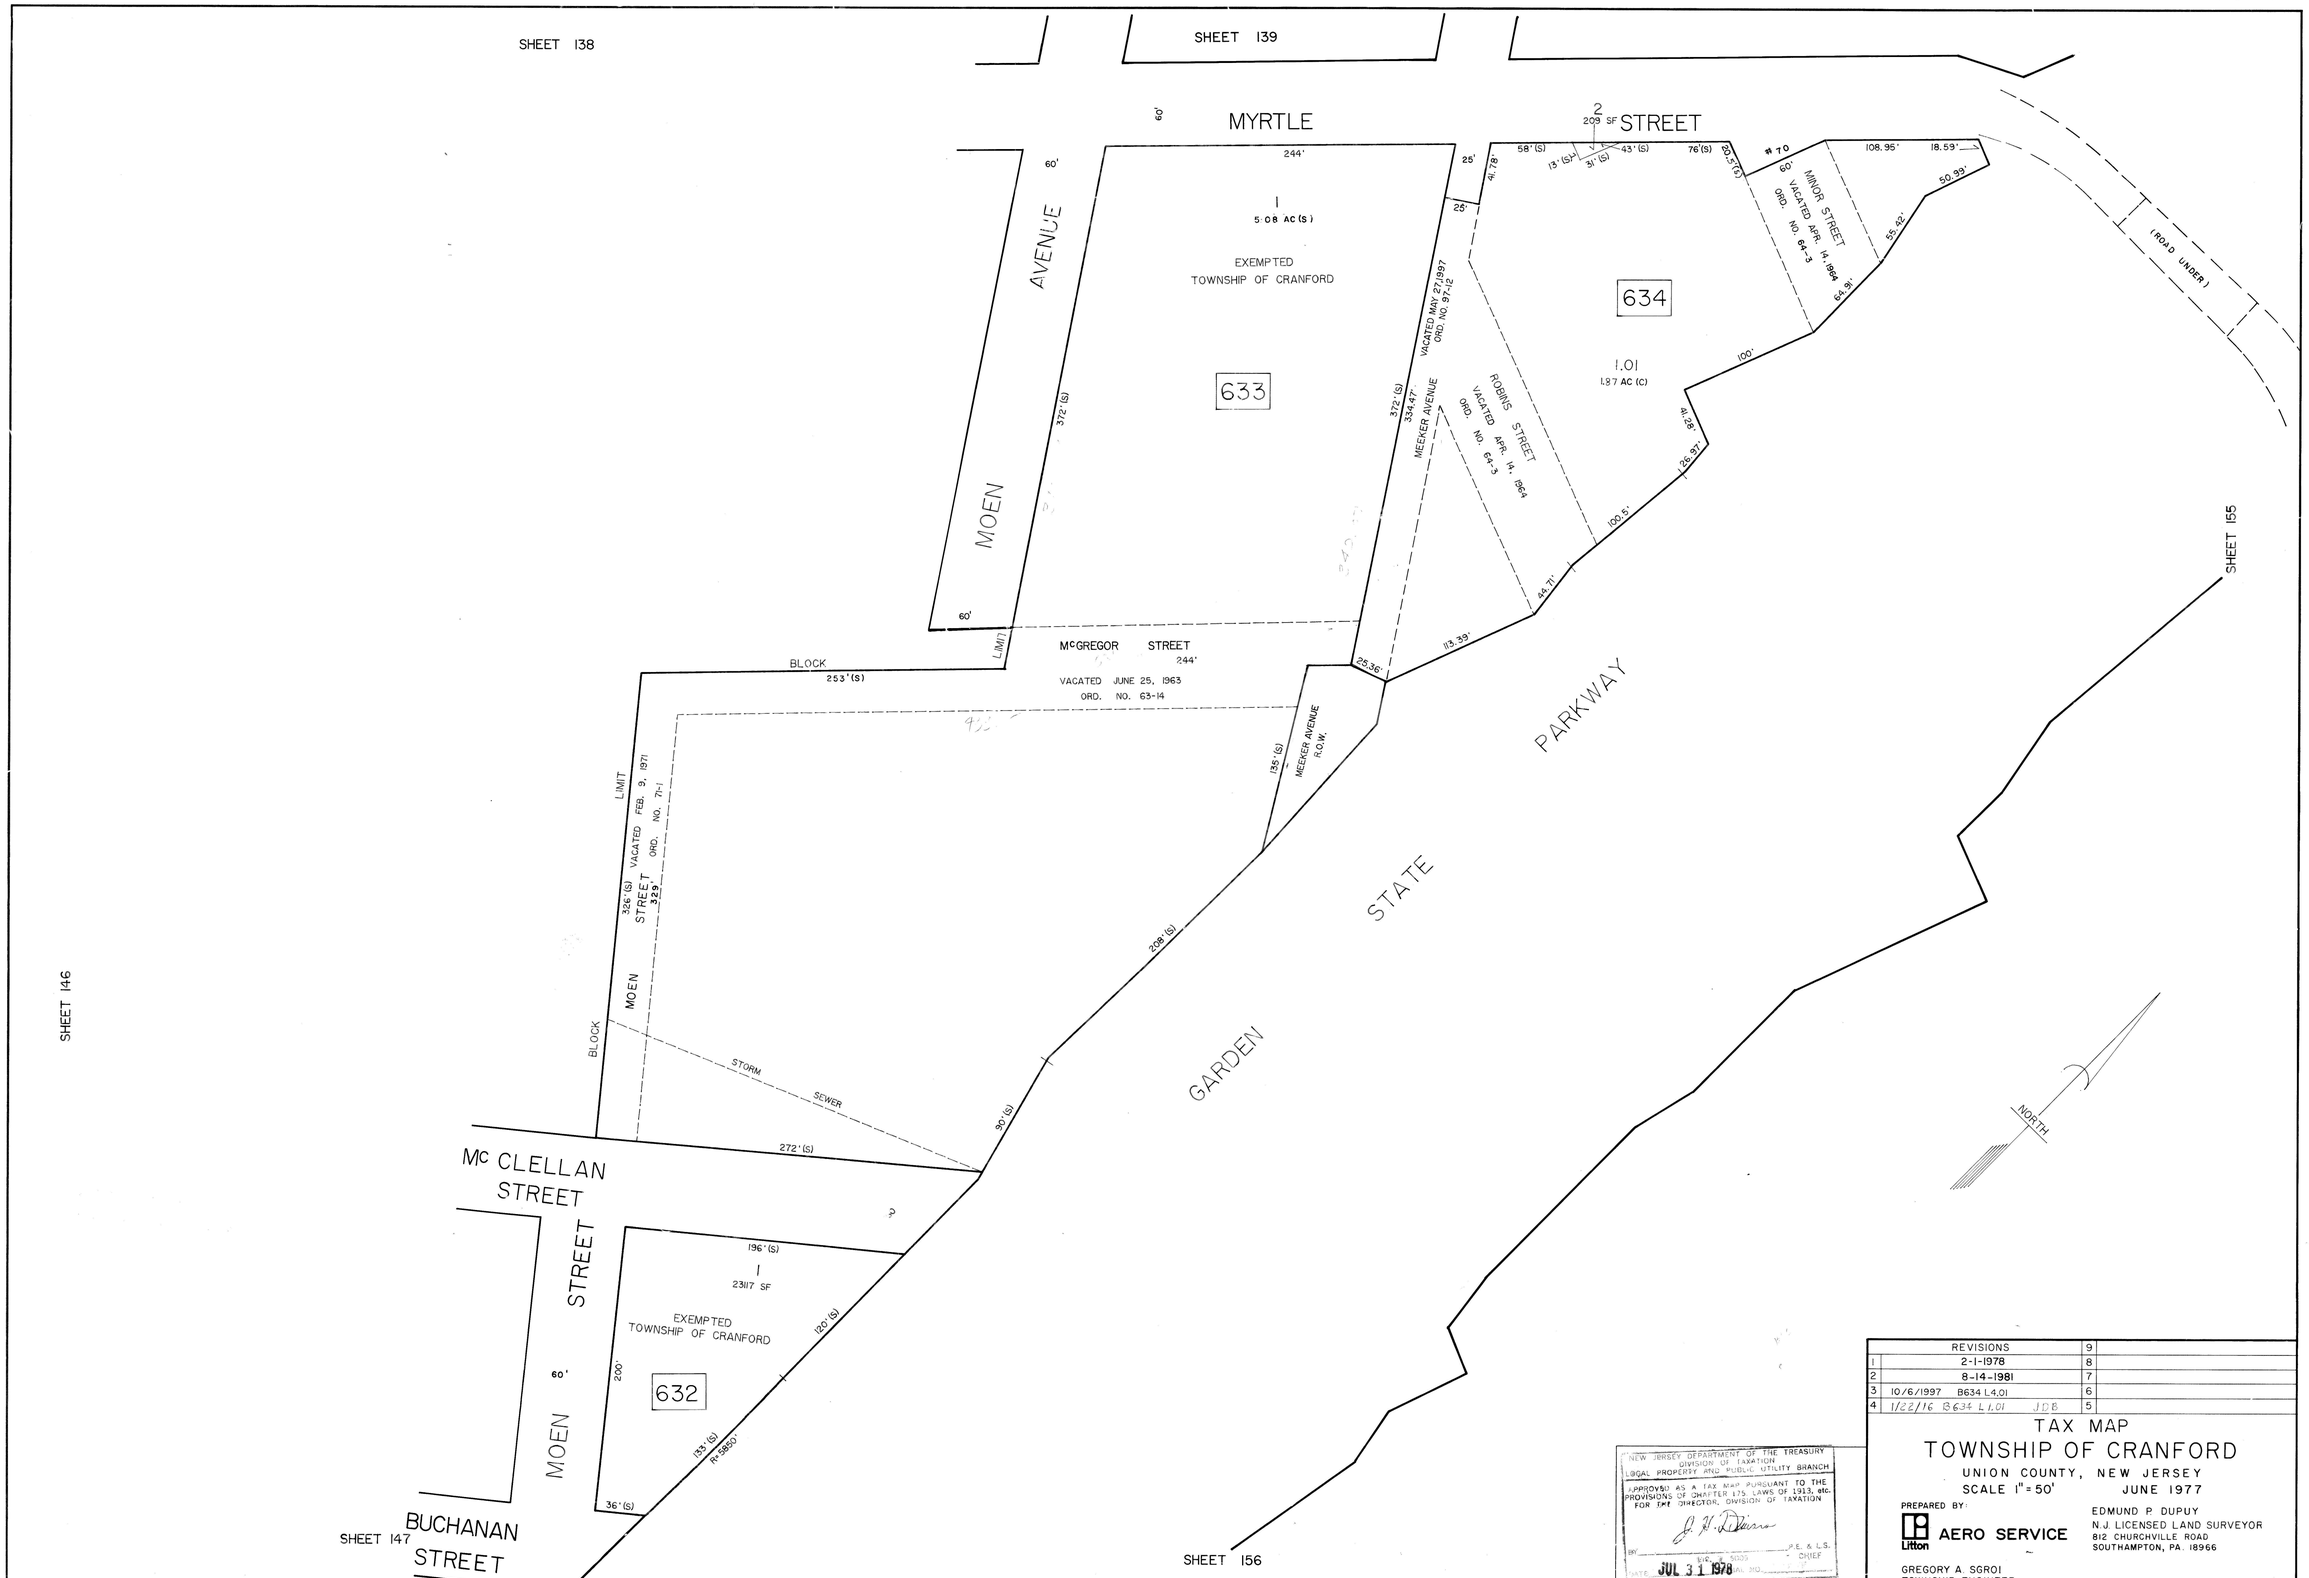

	REVISIONS		
1	2-1-1978	9	
2	8-14-1981	8	
3	10/6/1997 B634 L4.01	7	
4	1/22/16 B634 L1.01 JDB	6	
		5	

NEW JERSEY DEPARTMENT OF THE TREASURY
DIVISION OF TAXATION
LOCAL PROPERTY AND PUBLIC UTILITY BRANCH
APPROVED AS A TAX MAP PURSUANT TO THE PROVISIONS OF CHAPTER 175, LAWS OF 1913, etc. FOR THE DIRECTOR, DIVISION OF TAXATION
BY _____ P.E. & L.S. NIC. A. SGRO - CHIEF
DATE JUL 31 1978 REG. NO. _____

TAX MAP
TOWNSHIP OF CRANFORD

UNION COUNTY, NEW JERSEY

SCALE 1" = 50' JUNE 1977

PREPARED BY:

Litton AERO SERVICE

EDMUND P. DUPUY
N.J. LICENSED LAND SURVEYOR
812 CHURCHVILLE ROAD
SOUTHAMPTON, PA. 18966

GREGORY A. SGROI
TOWNSHIP ENGINEER

AS. 6073