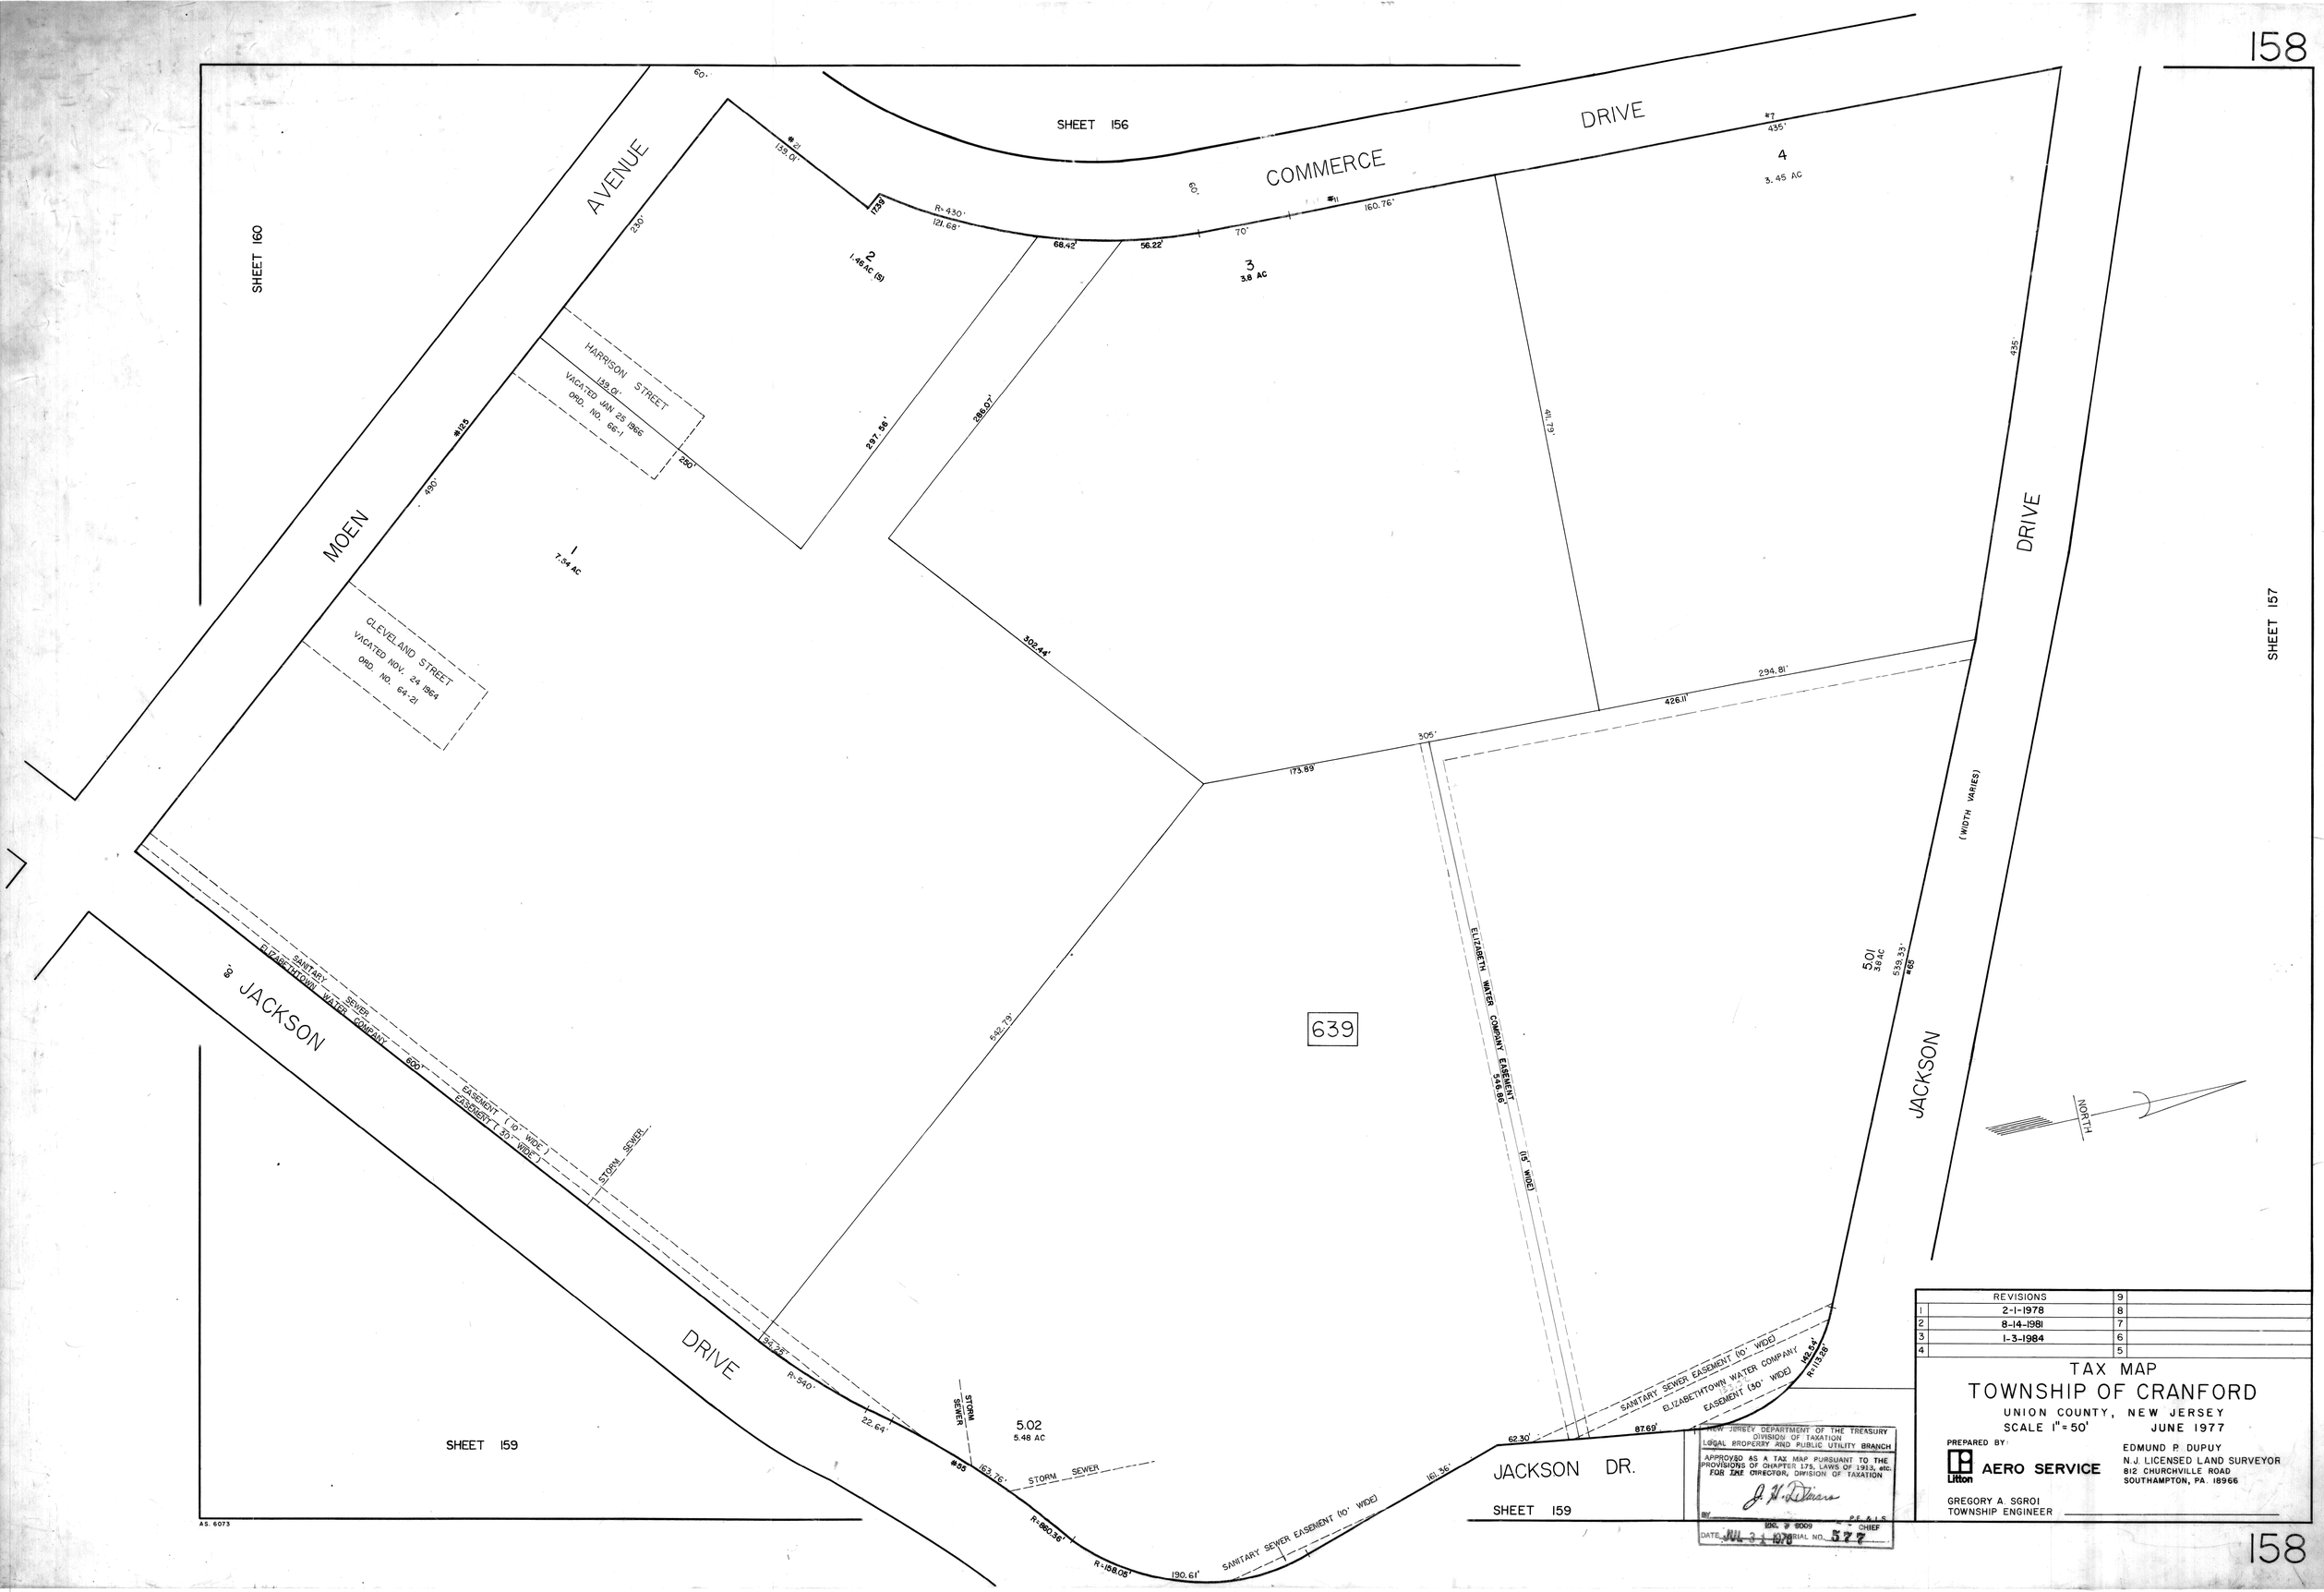

REVISIONS	
1	2-1-1978
2	8-14-1981
3	1-3-1984
4	
5	
6	
7	
8	
9	

TAX MAP
TOWNSHIP OF CRANFORD
UNION COUNTY, NEW JERSEY
SCALE 1" = 50' JUNE 1977

PREPARED BY:
Litton AERO SERVICE
EDMUND P. DUPUY
N.J. LICENSED LAND SURVEYOR
812 CHURCHVILLE ROAD
SOUTHAMPTON, PA. 18966

GREGORY A. SGROI
TOWNSHIP ENGINEER

NEW JERSEY DEPARTMENT OF THE TREASURY
DIVISION OF TAXATION
LOCAL PROPERTY AND PUBLIC UTILITY BRANCH

APPROVED AS A TAX MAP PURSUANT TO THE PROVISIONS OF CHAPTER 175, LAWS OF 1915, etc.
FOR THE DIRECTOR, DIVISION OF TAXATION

BY J. N. DiIaco
P.E. & L.S.
CHIEF
DATE JUL 3 1 1978 MATERIAL NO. 577